



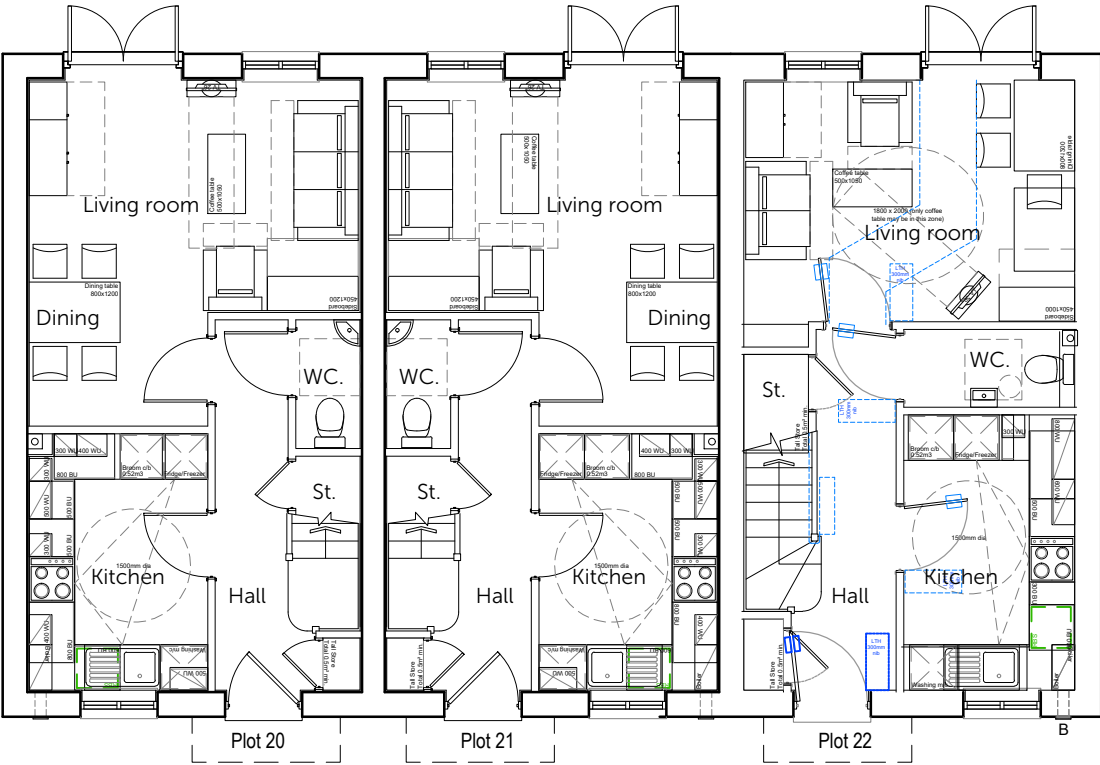

Ground Floor Plan

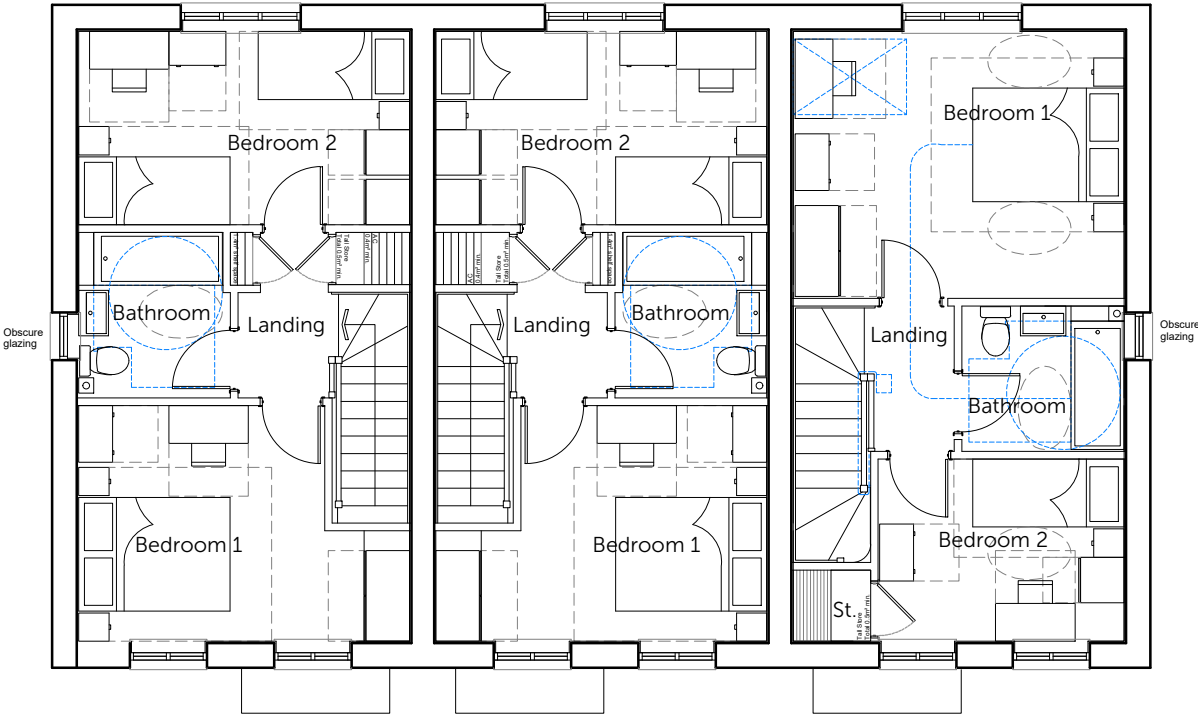

First Floor Plan

Housetype	A22	Variation	Option	Housetype	A20L	Variation	Option
Bedrooms	2	Persons	4	Bedrooms	2	Persons	3
Sq.ft finish	760	Sq.m finish	70.56	Sq.ft finish	760	Sq.m finish	70.56



Romsey Office Building 300, The Grange, Romsey Road, Michelmersh, Romsey, Hampshire, SO51 0AE T:01794 367703 F:01794 367276	Portishead Office Unit 5, Middle Bridge Business Park, Bristol Road, Portishead, Bristol, BS20 6PN T:01275 407000 F:01794 367276	Rev A	Description Planning Issue	Date 11.02.21	Au MS	Ch
---	--	-----------------	--------------------------------------	-------------------------	-----------------	-----------

Project	Clays Farm, Yapton		
Drawing	Plots 20-22 (HT.A22 - HT.A20L) Floor Plans		
Client	Aster Group		
Job no.	ASTE200629	Date	Jan'2021
Dwg no.	P.20-22.p	Rev.	A
Author	MS	Checker	AS
Status	PLANNING	Scale	1:100 at A3
Client ref.		Office	Romsey

