



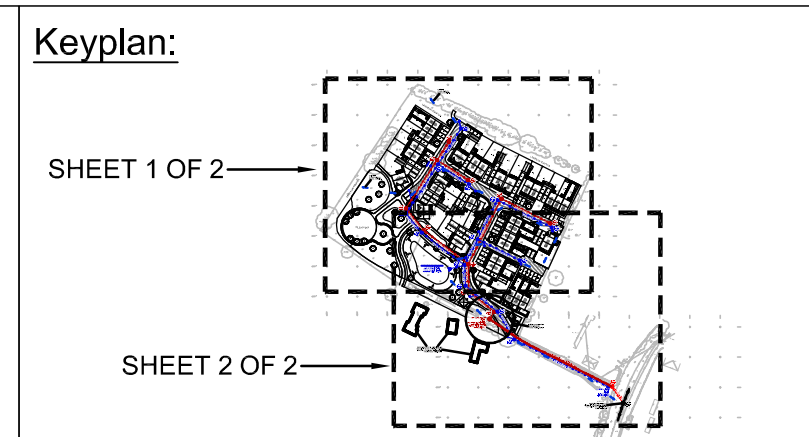

- Notes:**
- This drawing is to be read in conjunction with relevant Architects, Engineers and specialist manufacturers drawings, reports and specifications.
 - All levels are shown in metres above Ordnance Datum (m AOD) unless otherwise shown.
 - Any ambiguities or discrepancies within this drawing and any other information given elsewhere must be reported to Hydrock for clarification.
 - All dimensions to be checked on site and any discrepancies reported to Hydrock before pricing / works commence.
 - It is recommended that all drains be laid starting from the downstream connection to the outlet and working upstream to the new development.
 - All private drainage to comply with current Building Regulations and relevant British Standards and Codes of Practices.

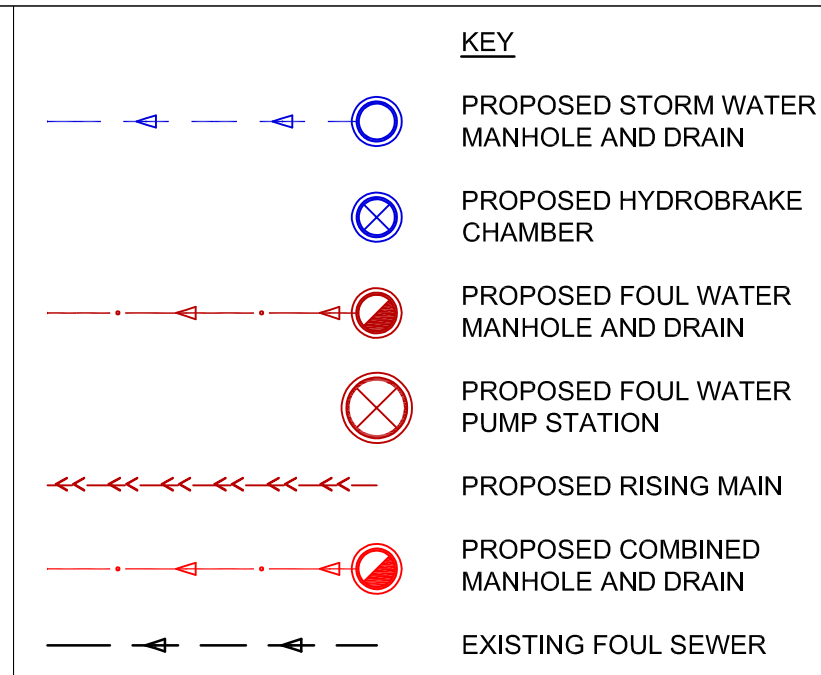

03	11.02.21	TREE LOCATIONS UPDATED	JW	GJ
02	09.02.21	FW05 AND FW07 COVER LEVEL CORRECTED	JW	GJ
01	03.02.21	PRELIMINARY ISSUE	JW	GJ
Rev	Date	Description	By	Ckd

Hydrock

Unit B1
Elmbridge Court
Gloucester
GL3 1JZ
+44(0)1452 783970
gloucester@hydrock.com
hydrock.com

Client :
ASTER GROUP

Project Title:
CLAYS FARM, YAPTON

Drawing Title:
**Proposed Drainage Strategy
Sheet 1 of 2**

Status:	Purpose Of Issue:
S2	PRELIMINARY

Hydrock Project No:
18301

Drawn	Checked	Scale @ A1	Date
JW	GJ	1:250	03/02/2021

Drawing Number: (Project Code-Originator-Zone-Level-Type-Role-Number)	Revision:
18301-HYD-00-ZZ-DR-C-7000	03

Notes:
All dimensions are to be checked on site before the commencement of works. Any discrepancies are to be reported to the Architect & Engineer for verification. Figure dimensions only are to be taken from this drawing.
This drawing is to be read in conjunction with all relevant Architects, Engineers' and Service Engineers' drawings and specifications. This drawing is copyright.