

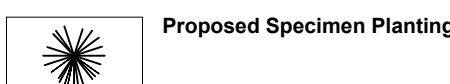
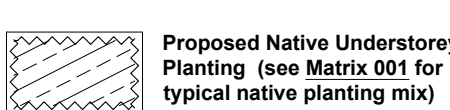


LEGEND

General Legend for all drawings

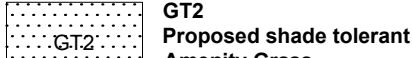

Soft Landscape

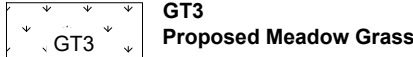

Native Understorey Planting Mix
17 No. Cornus sanguinea 15%
17 No. Crataegus monogyna 15%
17 No. Prunus spinosa 15%
17 No. Acer campestre 15%
12 No. Betula pendula 10%
12 No. Ilex aquifolium 10%
12 No. Corylus avellana 10%
12 No. Viburnum opulus 10%

Native Understorey Planting Mix
83 No. Cornus sanguinea 15%
83 No. Crataegus monogyna 15%
83 No. Prunus spinosa 15%
83 No. Acer campestre 15%
56 No. Betula pendula 10%
56 No. Ilex aquifolium 10%
56 No. Corylus avellana 10%
56 No. Viburnum opulus 10%

Refer to D2831 L.301

Refer to D2831 L.303

FORD LANE


Refer to D2831 L.305

This drawing is copyright of fabrik ltd. It must not be copied or reproduced without written consent from the owner.
2. Do not scale from this drawing. Only figured dimensions are to be taken from this drawing.
3. All contractors must visit site and be responsible for taking and checking all dimensions related to the works shown on the drawing prior to ARUN COUNCIL PLANNING DEPARTMENT.
4. This drawing uses coloured lines. Please do not rely on a monochrome copy.

Revision	Date	Revised	Drawn	Checked
PL03	10.01.2020	Amended following new Architects layout	pm	ng
PL02	22.11.2019	Amended following new Architects layout	pm	ng
PL01	18.11.2019	Issued for Planning	pm	ng

External References:
• D2831 Ford Lane, Yapton, West Sussex/Drawing/02 Architect/AR05_P1M_PLANNING LAYOUT - Copy
• D2831 Ford Lane, Yapton, West Sussex/Drawing/07 fabric/Working/ArchCAD/Design/D2831_1ref legend
• D2831 Ford Lane, Yapton, West Sussex/Drawing/07 fabric/Working/ArchCAD/Design/D2831_1ref site

Location Plan

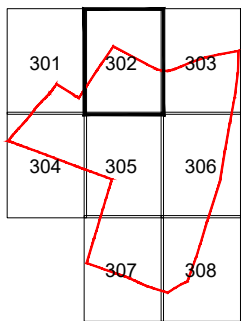

fabrik

landscape architects

Lantern House 1, 16 Lantern Street | Abingdon | Hampshire | GU24 1HG
T: 01429 593250 | E: info@fabrik.com | W: www.fabrik.com

Project: Ford Lane, Yapton, West Sussex Redrow Homes Limited

Drawing Title: Detailed Planting Plan - Sheet 2 of 8

ISSUED FOR PLANNING APPROVAL

Drawn By: pm Checked By: ng Date of First Issue: 1:200 @ A1 Nov 2019

Project Number	Client	Zone	Level	File Type	Scale	Number	Revision
D2831	FAB	00	GL	DR	L	0302	PL03