



X= 497410466
Y= 104300174

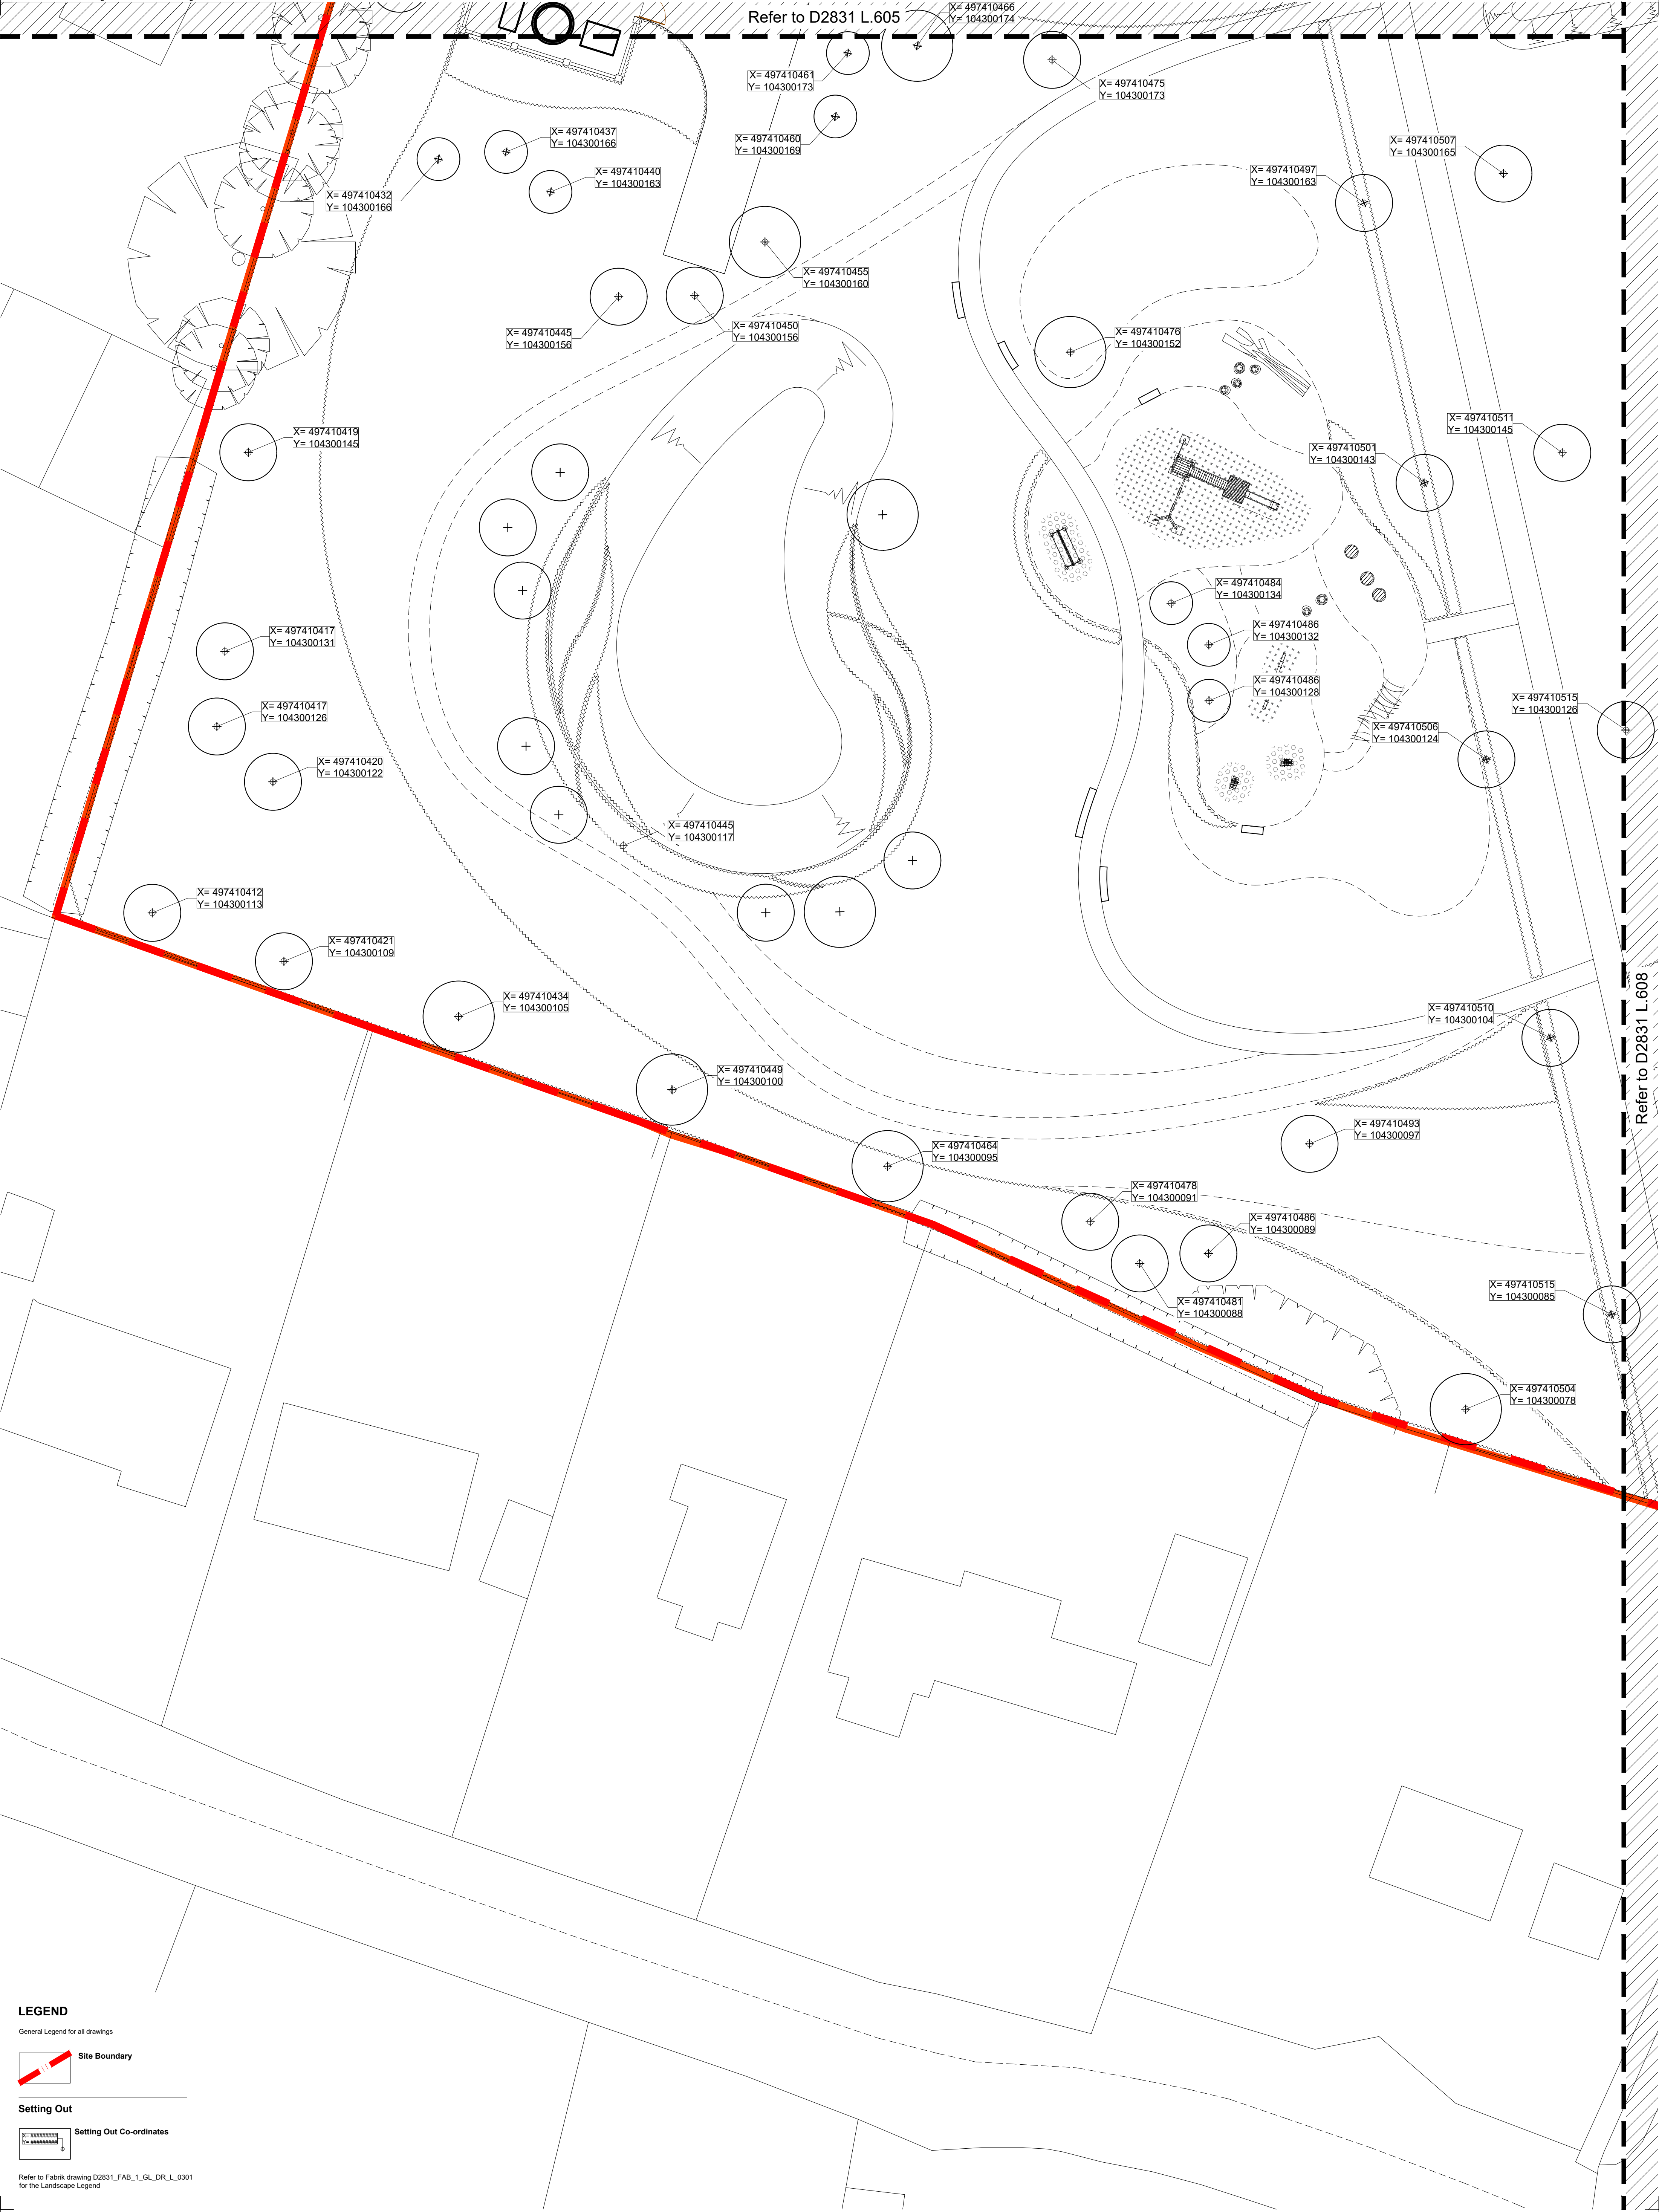


LEGEND

General Legend for all drawings

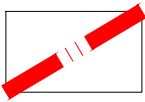

Setting Out

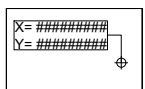

Refer to Fabrik drawing D2831_FAB_1_GL_DR_L_0301
for the Landscape Legend

Copyright 2017. All rights reserved. Reference Number: A00000. US: Open data to Green copyright and licensed right 2017 Aerial Photography © A00000				
PL02	10.01.2020	Amended following new Architects layout	pm	sg
PL01	18.11.2019	Issued for Planning	pm	sg
Revision	Date	Reason	Drawn	Checked

Disclaimers:

1. This drawing is copyright of fabrik ltd. It must not be copied or reproduced without written consent from the owner.
2. Do not scale from this drawing. Only figured dimensions are to be taken from this drawing.
3. All contractors must visit site and be responsible for taking and checking all dimensions related to the works shown on the drawing prior to construction.
4. This drawing uses coloured lines. Please do not rely on a monochrome copy.


External References:

- D2831 Ford Lane, Yapton, West Sussex\Drawings\02 Architect\A855_01M_PLANNING LAYOUT - Copy
- D2831 Ford Lane, Yapton, West Sussex\Drawings\07 fabric\Working\AutoCAD\Design\D2591_xref legend
- D2831 Ford Lane, Yapton, West Sussex\Drawings\07 fabric\Working\AutoCAD\Design\D2591_xref boundary treatment

Note for Contractors
This drawing should be considered along with the risk information contained in the CDM Pre-construction Information. This information will include details of the SIGNIFICANT risks which fabrik has identified which may arise from constructing their designs shown on this drawing. A Competent Contractor should be aware of the typical risks associated with doing this work.

 **Note for Workers**
DO NOT START YOUR WORK unless you know the Risks and Controls relating to the work on this drawing (including SAFE SEQUENCES OF WORK and EQUIPMENT).

 Do not issue copies of parts of this drawing without the above Note for Workers (unless you are sure that the Workers can undertake the work safely).

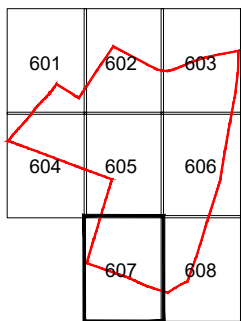

fabrik

landscape architects

Lenton House | 16 Lenton Street | Alton | Hampshire | GU34 1HQ
T: 01420 503250 | E: alton@fabrik.co.uk | W: www.fabrik.co.uk

Client: **Redrow Homes Limited**

Project
Ford Lane, Yapton, West Sussex

Drawing Title
Tree Setting Out Plan - 7 of 8

Drawn By	Checked By	Drawn Scale	Date of First Issue
pm	sq	1:200 @ A1	Nov 2019

Project Number	Origin	Zone	Level	File Type	Role	Number	Revision
D2831	FAB	00	GL	DR	L	0607	PL02