HERITAGE
COLLECTION

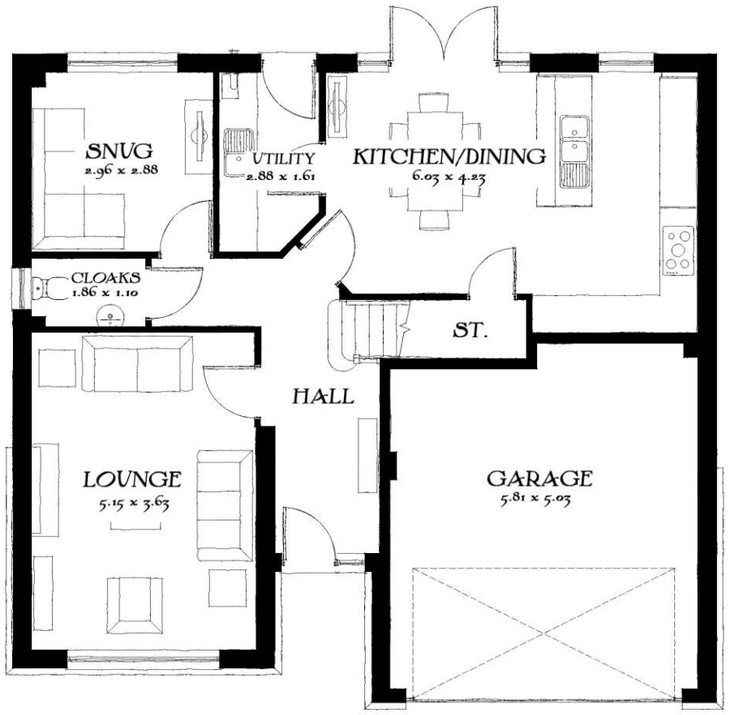

Ground Floor

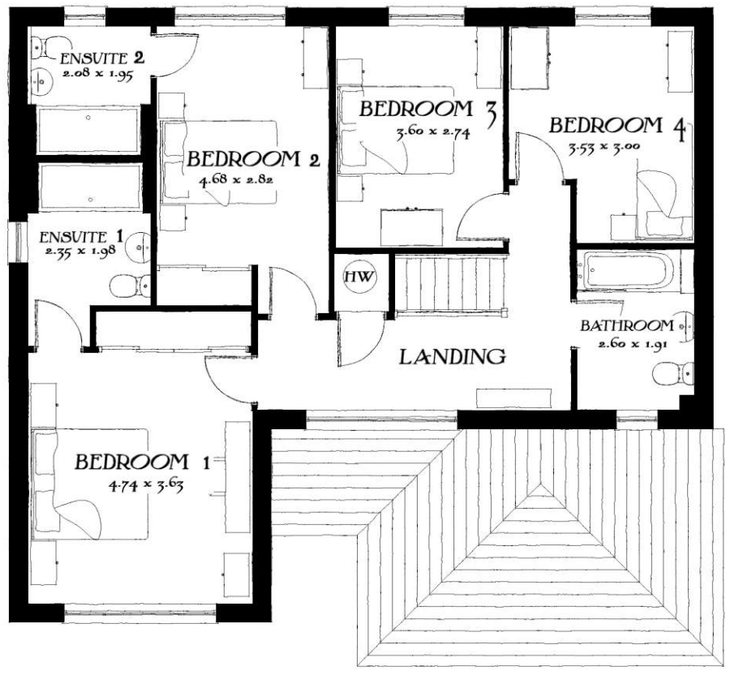

First Floor

The Sunningdale

Heritage Collection
"2017 Edition"

EF Series
1654sqft 153.70m²
DATE: December 2017
REV: -

EF_SUND_DM.6

Drawing Scale 1:100 @ A3

REDROW

Job No.	Drg No.	Rev.
A855	24	~

Scale 1:100
0 1 2 3 4 5 (m)

ARUN DISTRICT COUNCIL Y/19/20/RES