



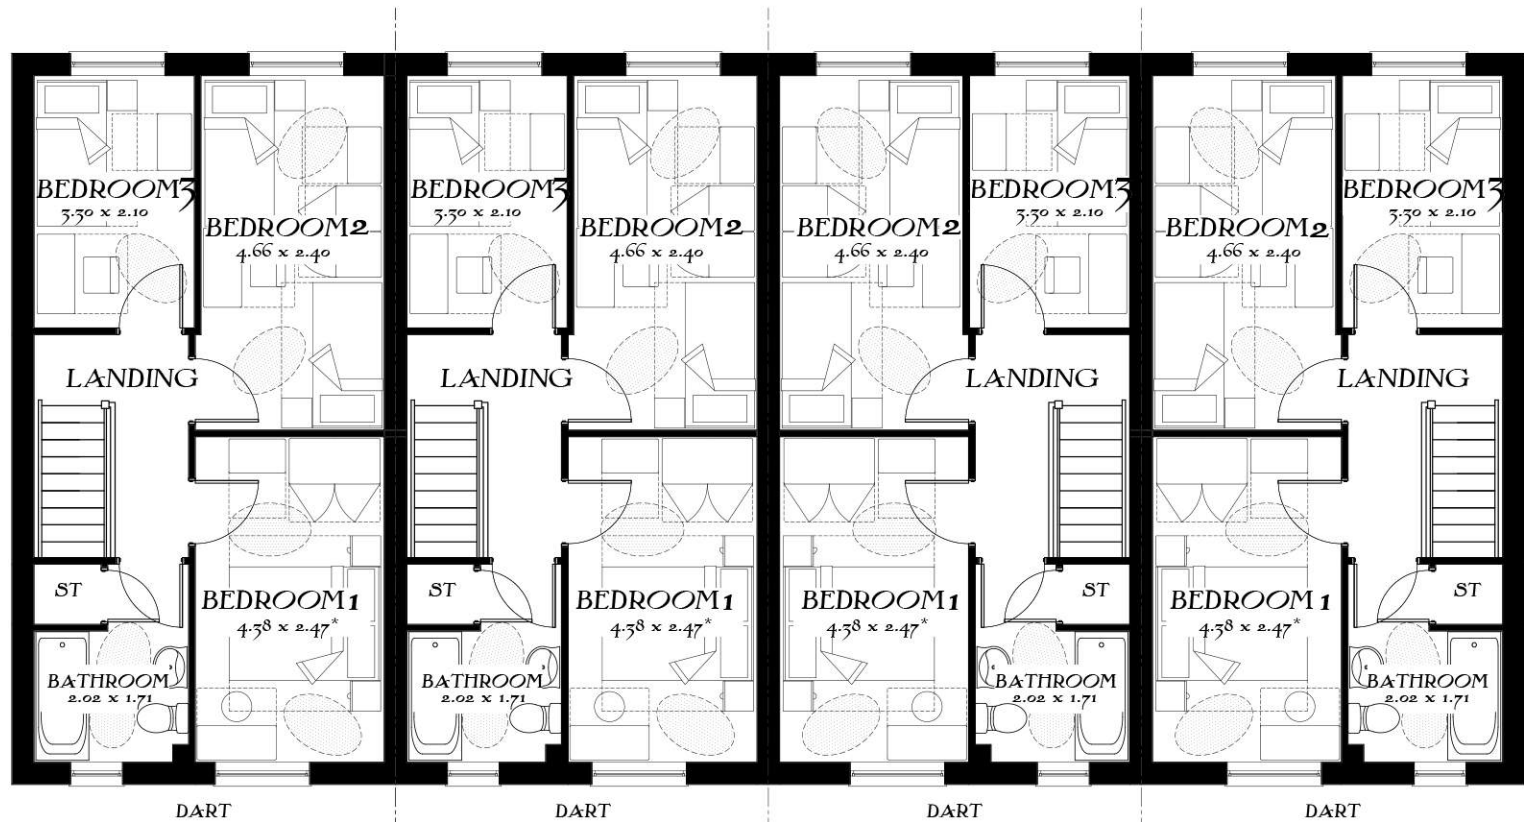

First Floor

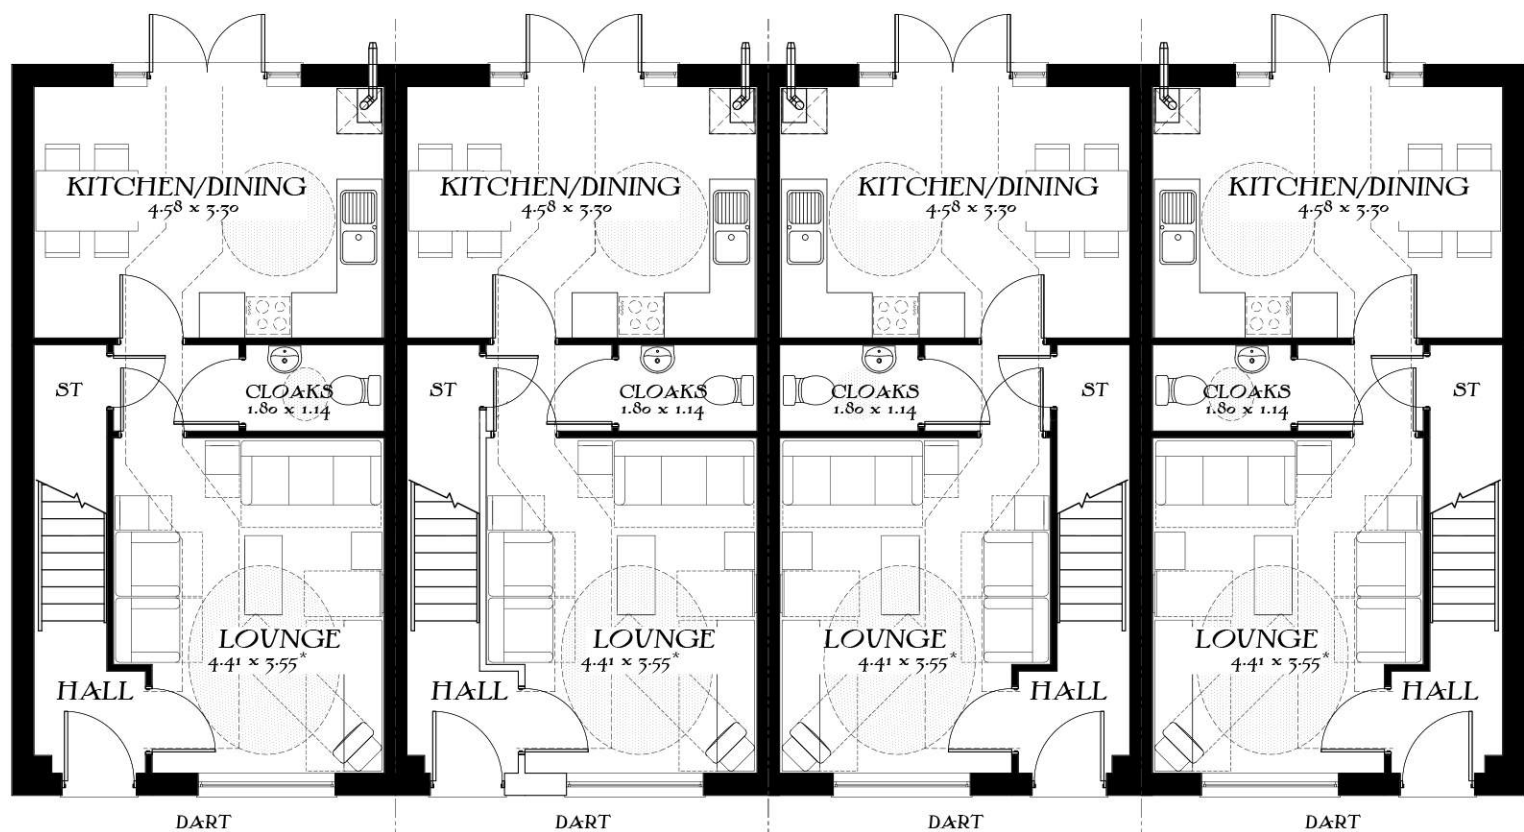

Ground Floor

The Dart  
Heritage Collection  
"2016 Edition"

EF Series

Dart

Structural finish: 905sqft 84.09m<sup>2</sup>  
Internal finish: 890sqft 82.72m<sup>2</sup>

DATE:  
REV:

EF\_DD4\_M.1  
EF\_DART\_EM.1  
EF\_DART\_MM.2  
EF\_DAR3\_MM.1

Drawing Scale 1:100 @ A3  
Bedroom dimensions taken into wardrobe recess  
\* Maximum Dimension



Job No.    Drg No.    Rev.

A855        31        ~

Scale 1:100

0    1    2    3    4    5 (m)