



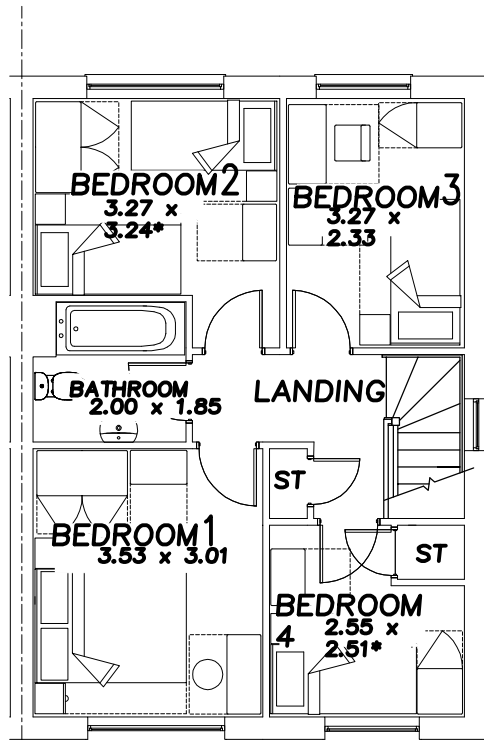


First Floor




Front Elevation

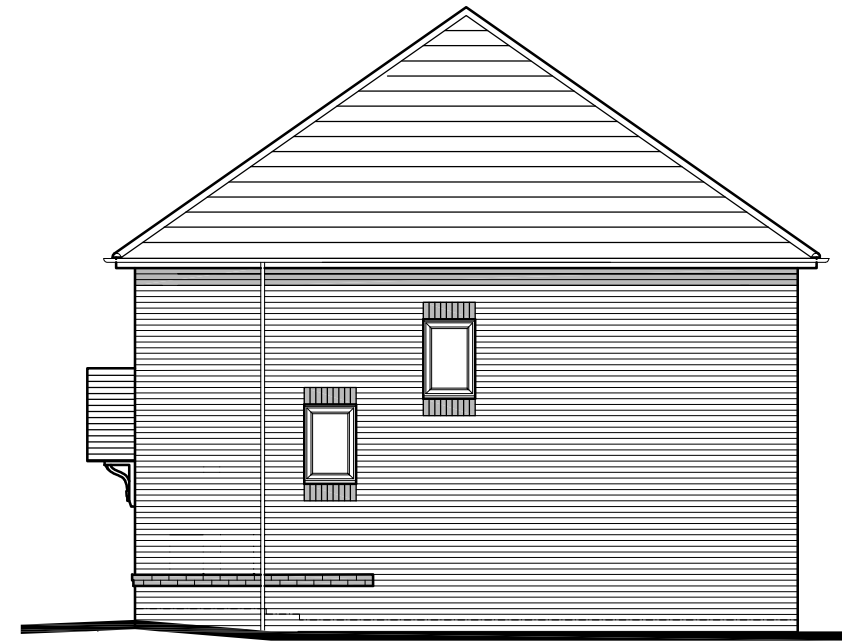

Side Elevation

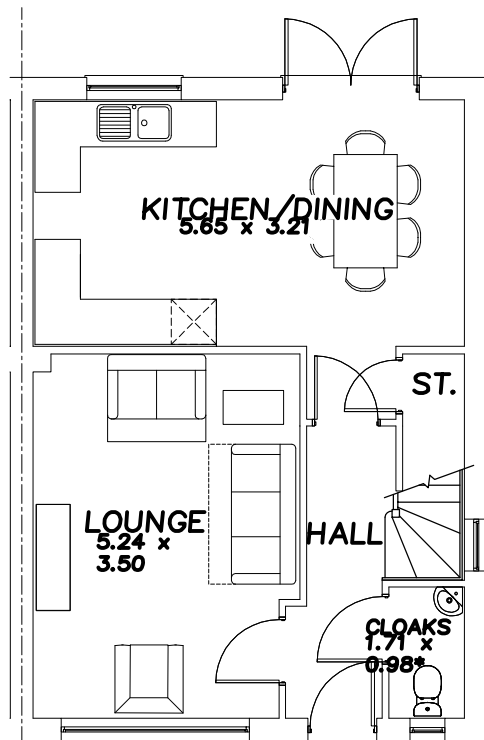

Ground Floor

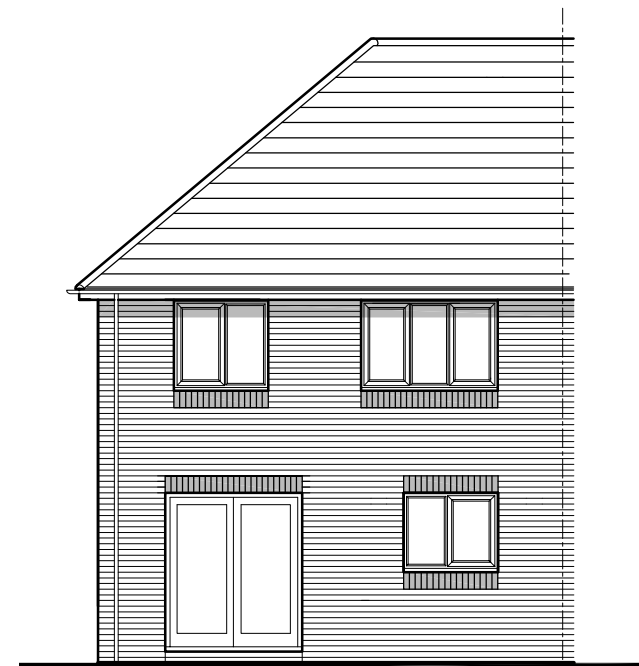

Rear Elevation

The Teme

Heritage Collection
"2014 Edition"

EF Series Brick (B1)
 1004sqft 93.29m²
 DATE: April 2014
 REV:

EF_TEME_SM.1.0

Drawing Scale 1:100 @ A3
 Bedroom dimensions taken into wardrobe recess
 * Maximum Dimension

