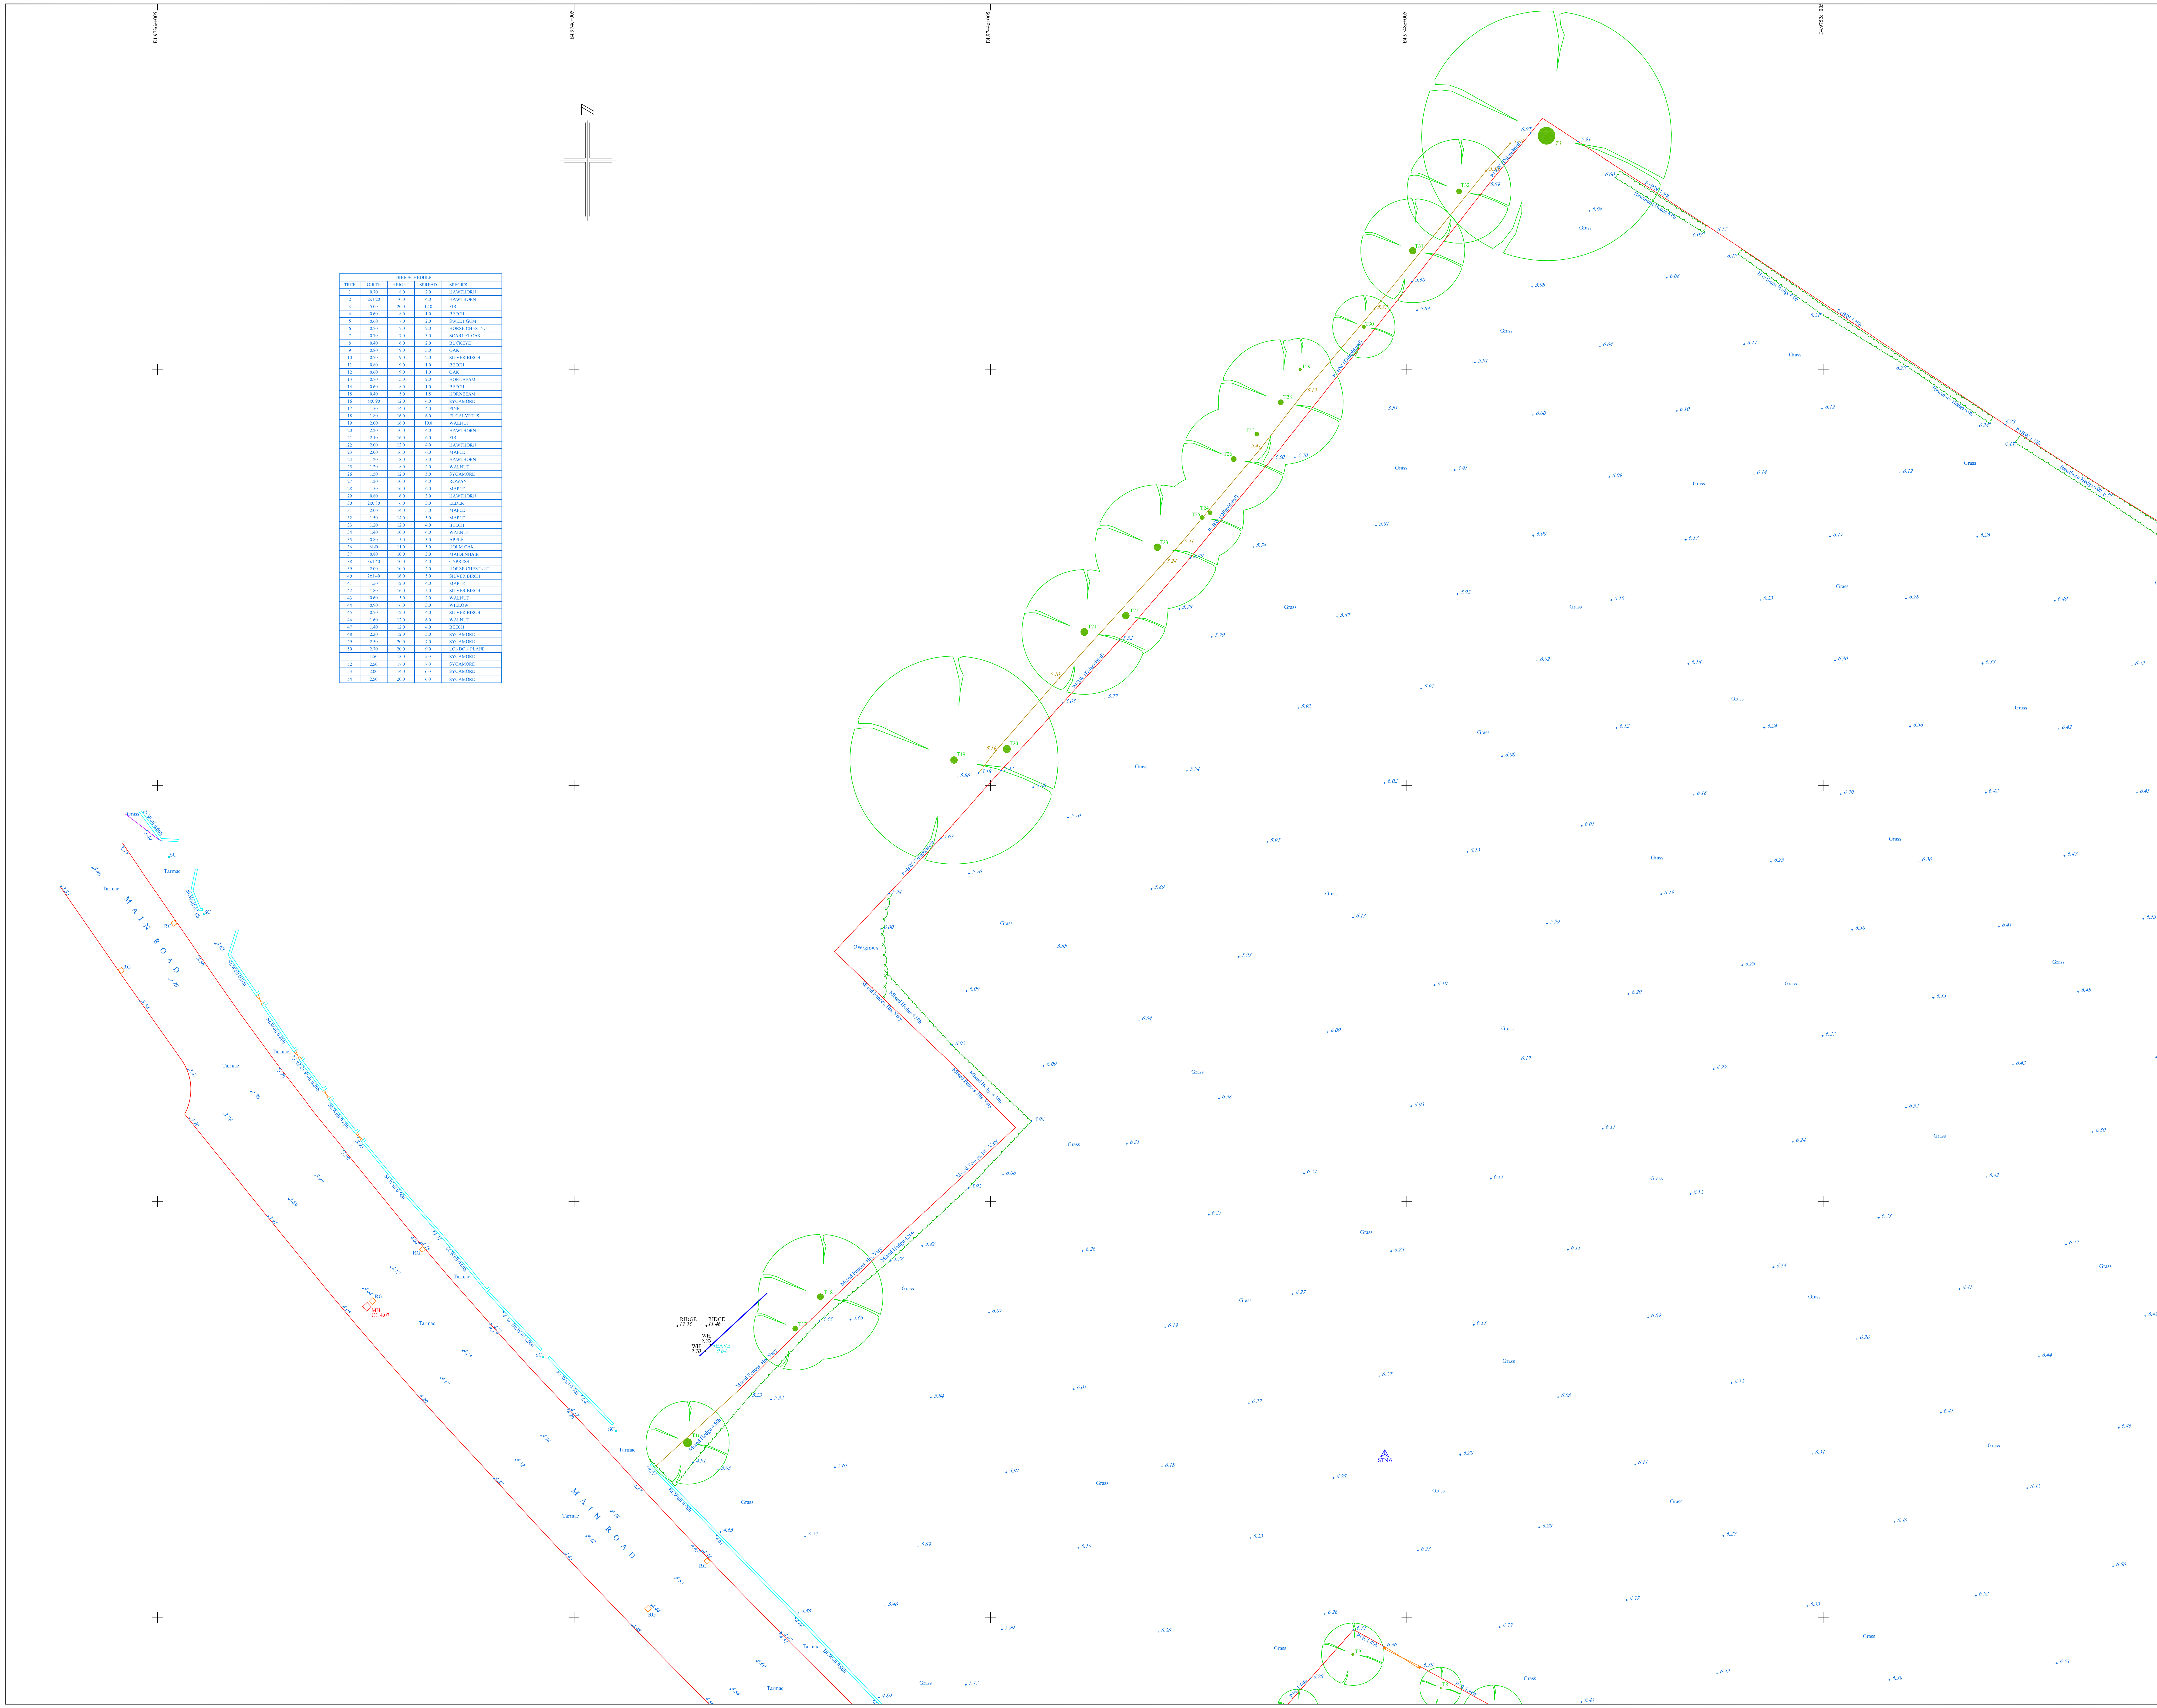

TREE SCHEDULE				
TREE	GIRTH	HEIGHT	SPREAD	SPECIES
1	0.70	8.0	2.0	HAWTHORN
2	2x1.20	10.0	4.0	HAWTHORN
3	5.00	20.0	12.0	FIR
4	0.60	8.0	1.0	BEECH
5	0.60	7.0	2.0	SWEET GUM
6	0.70	7.0	2.0	HORSE CHESTNUT
7	0.70	7.0	3.0	SCARLET OAK
8	0.40	6.0	2.0	BUCKEYE
9	0.80	9.0	3.0	OAK
10	0.70	9.0	2.0	SILVER BIRCH
11	0.80	9.0	1.0	BEECH
12	0.60	9.0	1.0	OAK
13	0.70	5.0	2.0	HORNBEAM
14	0.60	8.0	1.0	BEECH
15	0.40	5.0	1.5	HORNBEAM
16	5x0.90	12.0	4.0	SYCAMORE
17	1.50	14.0	4.0	PINE
18	1.80	16.0	6.0	EUCALYPTUS
19	2.00	16.0	10.0	WALNUT
20	2.20	10.0	4.0	HAWTHORN
21	2.10	16.0	6.0	FIR
22	2.00	12.0	4.0	HAWTHORN
23	2.00	16.0	6.0	MAPLE
24	1.20	8.0	3.0	HAWTHORN
25	1.20	8.0	4.0	WALNUT
26	1.50	12.0	5.0	SYCAMORE
27	1.20	10.0	4.0	ROWAN
28	1.50	16.0	6.0	MAPLE
29	0.80	6.0	3.0	HAWTHORN
30	2x0.80	6.0	3.0	ELDER
31	2.00	14.0	5.0	MAPLE
32	1.50	14.0	5.0	MAPLE
33	1.20	12.0	4.0	BEECH
34	1.40	10.0	4.0	WALNUT
35	0.80	5.0	3.0	APPLE
36	M-B	11.0	5.0	HOLM OAK
37	0.80	10.0	3.0	MAIDENHAIR
38	3x1.40	10.0	4.0	CYPRESS
39	2.00	10.0	4.0	HORSE CHESTNUT
40	2x1.40	16.0	5.0	SILVER BIRCH
41	1.50	12.0	4.0	MAPLE
42	1.80	16.0	5.0	SILVER BIRCH
43	0.60	5.0	2.0	WALNUT
44	0.90	6.0	3.0	WILLOW
45	0.70	12.0	4.0	SILVER BIRCH
46	1.60	12.0	6.0	WALNUT
47	1.40	12.0	4.0	BEECH
48	2.30	12.0	5.0	SYCAMORE
49	2.50	20.0	7.0	SYCAMORE
50	2.70	20.0	9.0	LONDON PLANE
51	1.50	13.0	5.0	SYCAMORE
52	2.50	17.0	7.0	SYCAMORE
53	2.00	14.0	6.0	SYCAMORE
54	2.50	20.0	6.0	SYCAMORE

SITE SURVEY LEGEND

Survey Station
Fence
Hedge
FWS
SWS
Water
Embankment
Power Line
Telecom Line
Elec. Main
Gas Main

AV	Air Valve	MP	Metal Post
BS	Bus Stop	MH	Manhole
BT	British Telecom	MB	Metal Bollard
BW	Brick Wall	P	Post
CB	Conc Bollard	PI	Petrol I/Ceptor
CL	Cover Level	RG	Road Gully
EB	Electric Box	RNB	Road Name Board
EC	Electric Cover	RS	Road Sign
EP	Electricity Pole	RW	Retaining Wall
FH	Fire Hydrant	SA	Soakaway
FL	Floorlevel	SC	Stopcock
G	Gully	SV	Sluice Valve
GM	Gas Meter	TP	Telegraph Pole
GV	Gas Valve	TCB	Telephone Box
H	Height	TJB	Tel.Junc.Box
IL	Invert Level	TL	Traffic Light
IC	Inspection Chamber	V	Valve
KO	Kerb Offlet	VP	Vent Pipe
LB	Letter Box	WL	Water Level
LH	Lamp Hole	WM	Water Meter
LP	Lamp Post	WO	Water Outlet
MKR	Marker	WV	Water Valve

FENCE TYPES

BW	Barbed Wire	CW	Chicken Wire
CB	Close Board	IW	Interwoven
CI	Corrugated Iron	IR	Iron Railing
CL	Chain Link	OB	Openboard
CPL	Conc Panel	PR	Post and rail
CP	Chestnut Paling	PW	Post and Wire

BUILDING SURVEY LEGEND

AHL	Arch Head Level
ASL	Arch Spring Level
BSL	Beam Soffit Level
CL	Cover Level
D	Door
DHL	Door Head Level
DP	Down Pipe
FL	Floor Level
H	Height
IC	Inspection Chamber
IL	Invert Level
L	Level
O/H	Overhead
RSJ	Rolled Steel Joist
RWP	Rain Water Pipe
SVP	Soil Vent Pipe
TL	Threshold Level
W	Window
WC	Window Cill
WH	Window Head

Floor To Ceiling Height 2.60

Notes
All information contained in this drawing (including digital data) should be checked and verified prior to any fabrication or construction.

Stuart Bailey
Land Surveyor
18 Kings Road
New Haw
Surrey
KT15 3BG
Tel/Fax:
01932 345887

Rev. Suffix	Date	Initial	Revision Details
A	08/16		Additional survey added

Cad Operator | Approved By | Date

Levelling Datum
GRID– ORDNANCE SURVEY NATIONAL GRID (OSTN02)
LEVELS – ORDNANCE SURVEY (OSGM02)

Client
SEAWARD PROPERTIES

Location
BONHAMS FIELD
MAIN ROAD
YAPTON

Drawing Title
SITE SURVEY

Job No. 1651 | Old Job No.

Drawing Number **1651/01A**

Scale 1:200m | Date August 2016

PDF Created with deskPDF PDF Writer - Trial :: http://www.docudesk.com