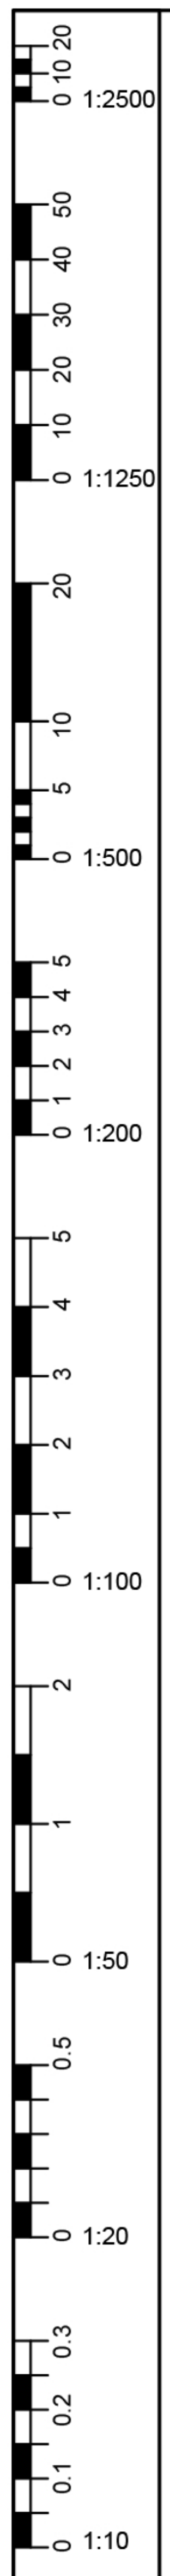

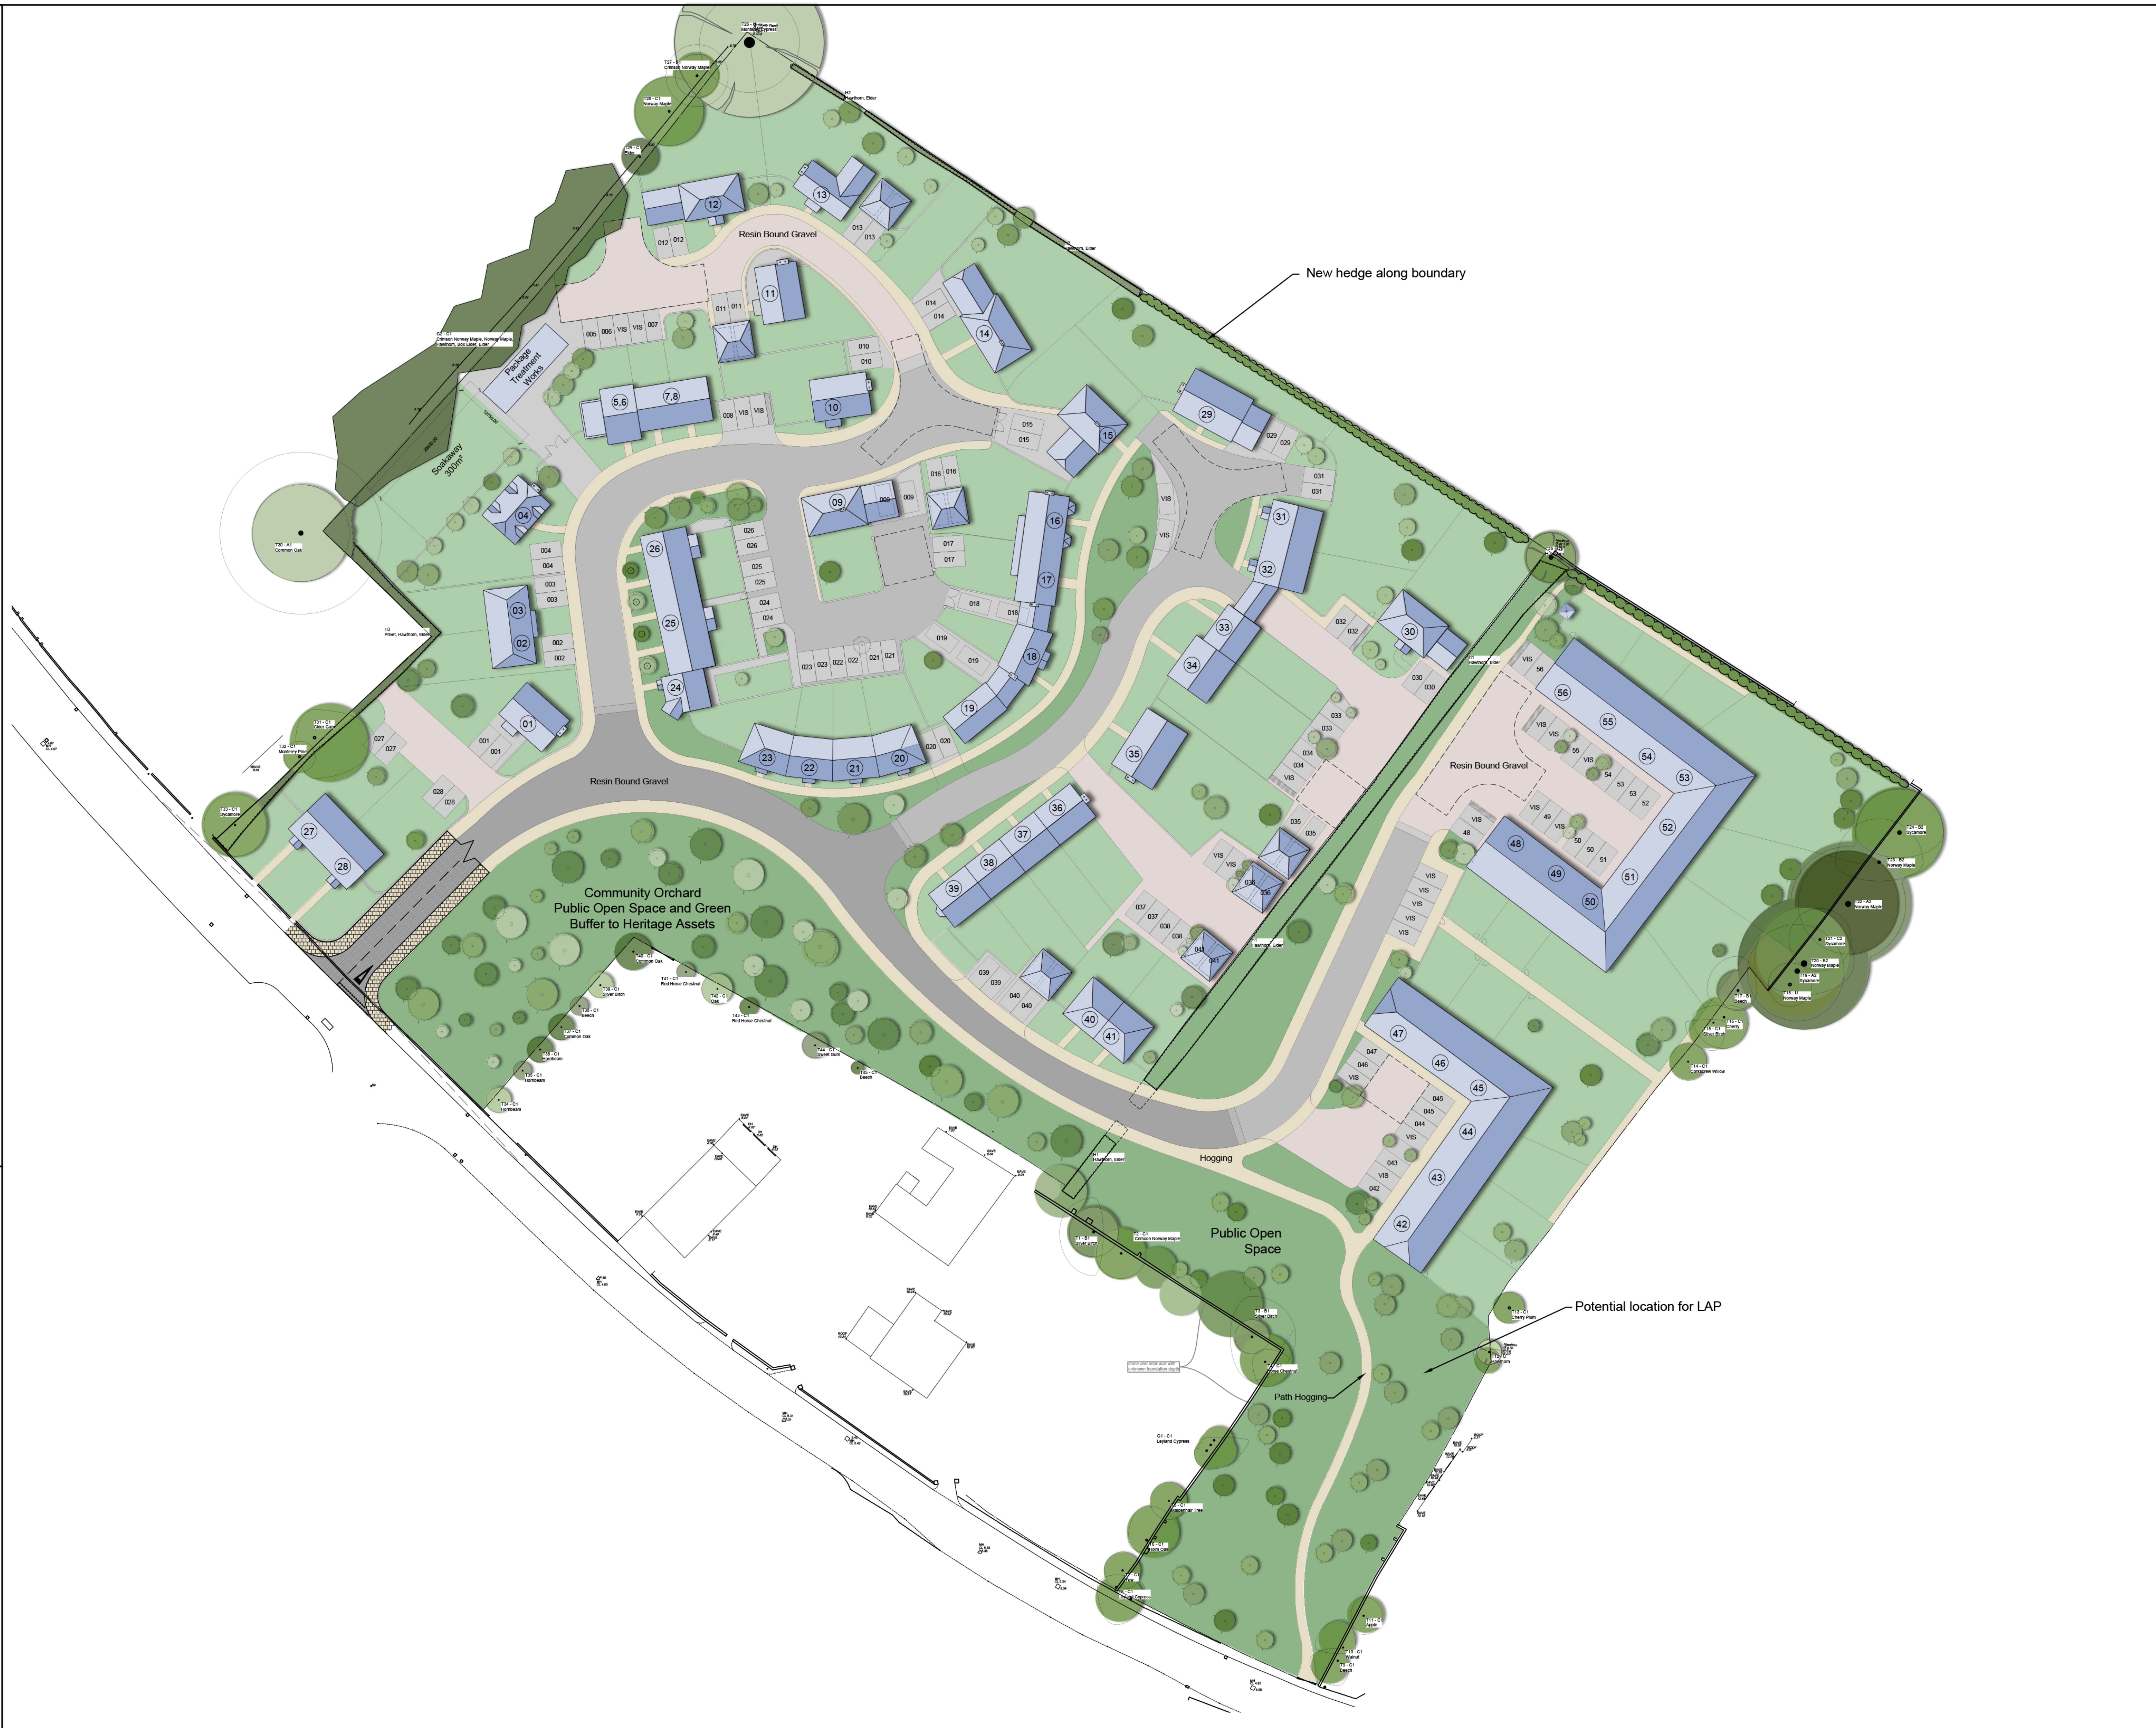

REPRODUCING THESE DRAWINGS BY PRINTING OR COPYING MAY LEAD TO ERRORS, PLEASE REFER TO SCALE BAR. DO NOT SCALE OFF THESE DRAWINGS FOR CONSTRUCTION PURPOSES. IF ANY DISCREPANCIES ARE FOUND, PLEASE CONTACT WESTERN DESIGN ARCHITECTS IMMEDIATELY.

DESIGNERS RISK ASSESSMENT-
HEALTH AND SAFETY
THE CONSTRUCTION (DESIGN AND MANAGEMENT) REGULATIONS 2015

For significant hazards specific to the project please refer to Drawing CDM01 where appropriate

NOTES:-

REV.	REVISION DETAILS	BY	CKD	DATE
N	Change to plan	PR	MW	10.05.17
M	Change to plan	PR	MW	08.05.17
L	Change to plan	PR	MW	27.04.17
K	Preliminary Adjustments	RH	JT	21.03.17
J	Preliminary Adjustments	RH	JT	21.03.17
I	Amended Label	PR	MW	08.11.16
H	Removal of housing schedule	PR	MW	08.11.16
G	New hedge to North Boundary	PR	MW	01.11.16
F	Alterations to schedule	PR	MW	17.10.16
E	Alterations to schedule	PR	MW	13.10.16
D	Alterations to scheme	PR	MW	13.10.16
C	Additional public open space	PR	MW	02.09.16
B	Amended Sketch Scheme	PR	MW	16.08.16
A	Sketch Scheme	PR	MW	12.08.16

WDA
westerndesignarchitects.com

Western Design Architects
12 The Granary, Hinton Business Park, Tarrant Hinton, Dorset, DT11 8JF
T:01258 830675 E:info@westerndesign.co.uk

CLIENT
Seaward Properties Ltd

PROJECT
Bonhams Field

DRAWING TITLE
Sketch Layout

DRAWN BY	CHECKED BY	DATE
PR	MW	09.08.16

SCALE	JOB NO.
1:500@A1	1617002

DRAWING NO.	REVISION
SK02	N

PLANNING

THIS DRAWING IS COPYRIGHT © Western Design Ltd 2017

ARUN DISTRICT COUNCIL Y/1/17/OUT