


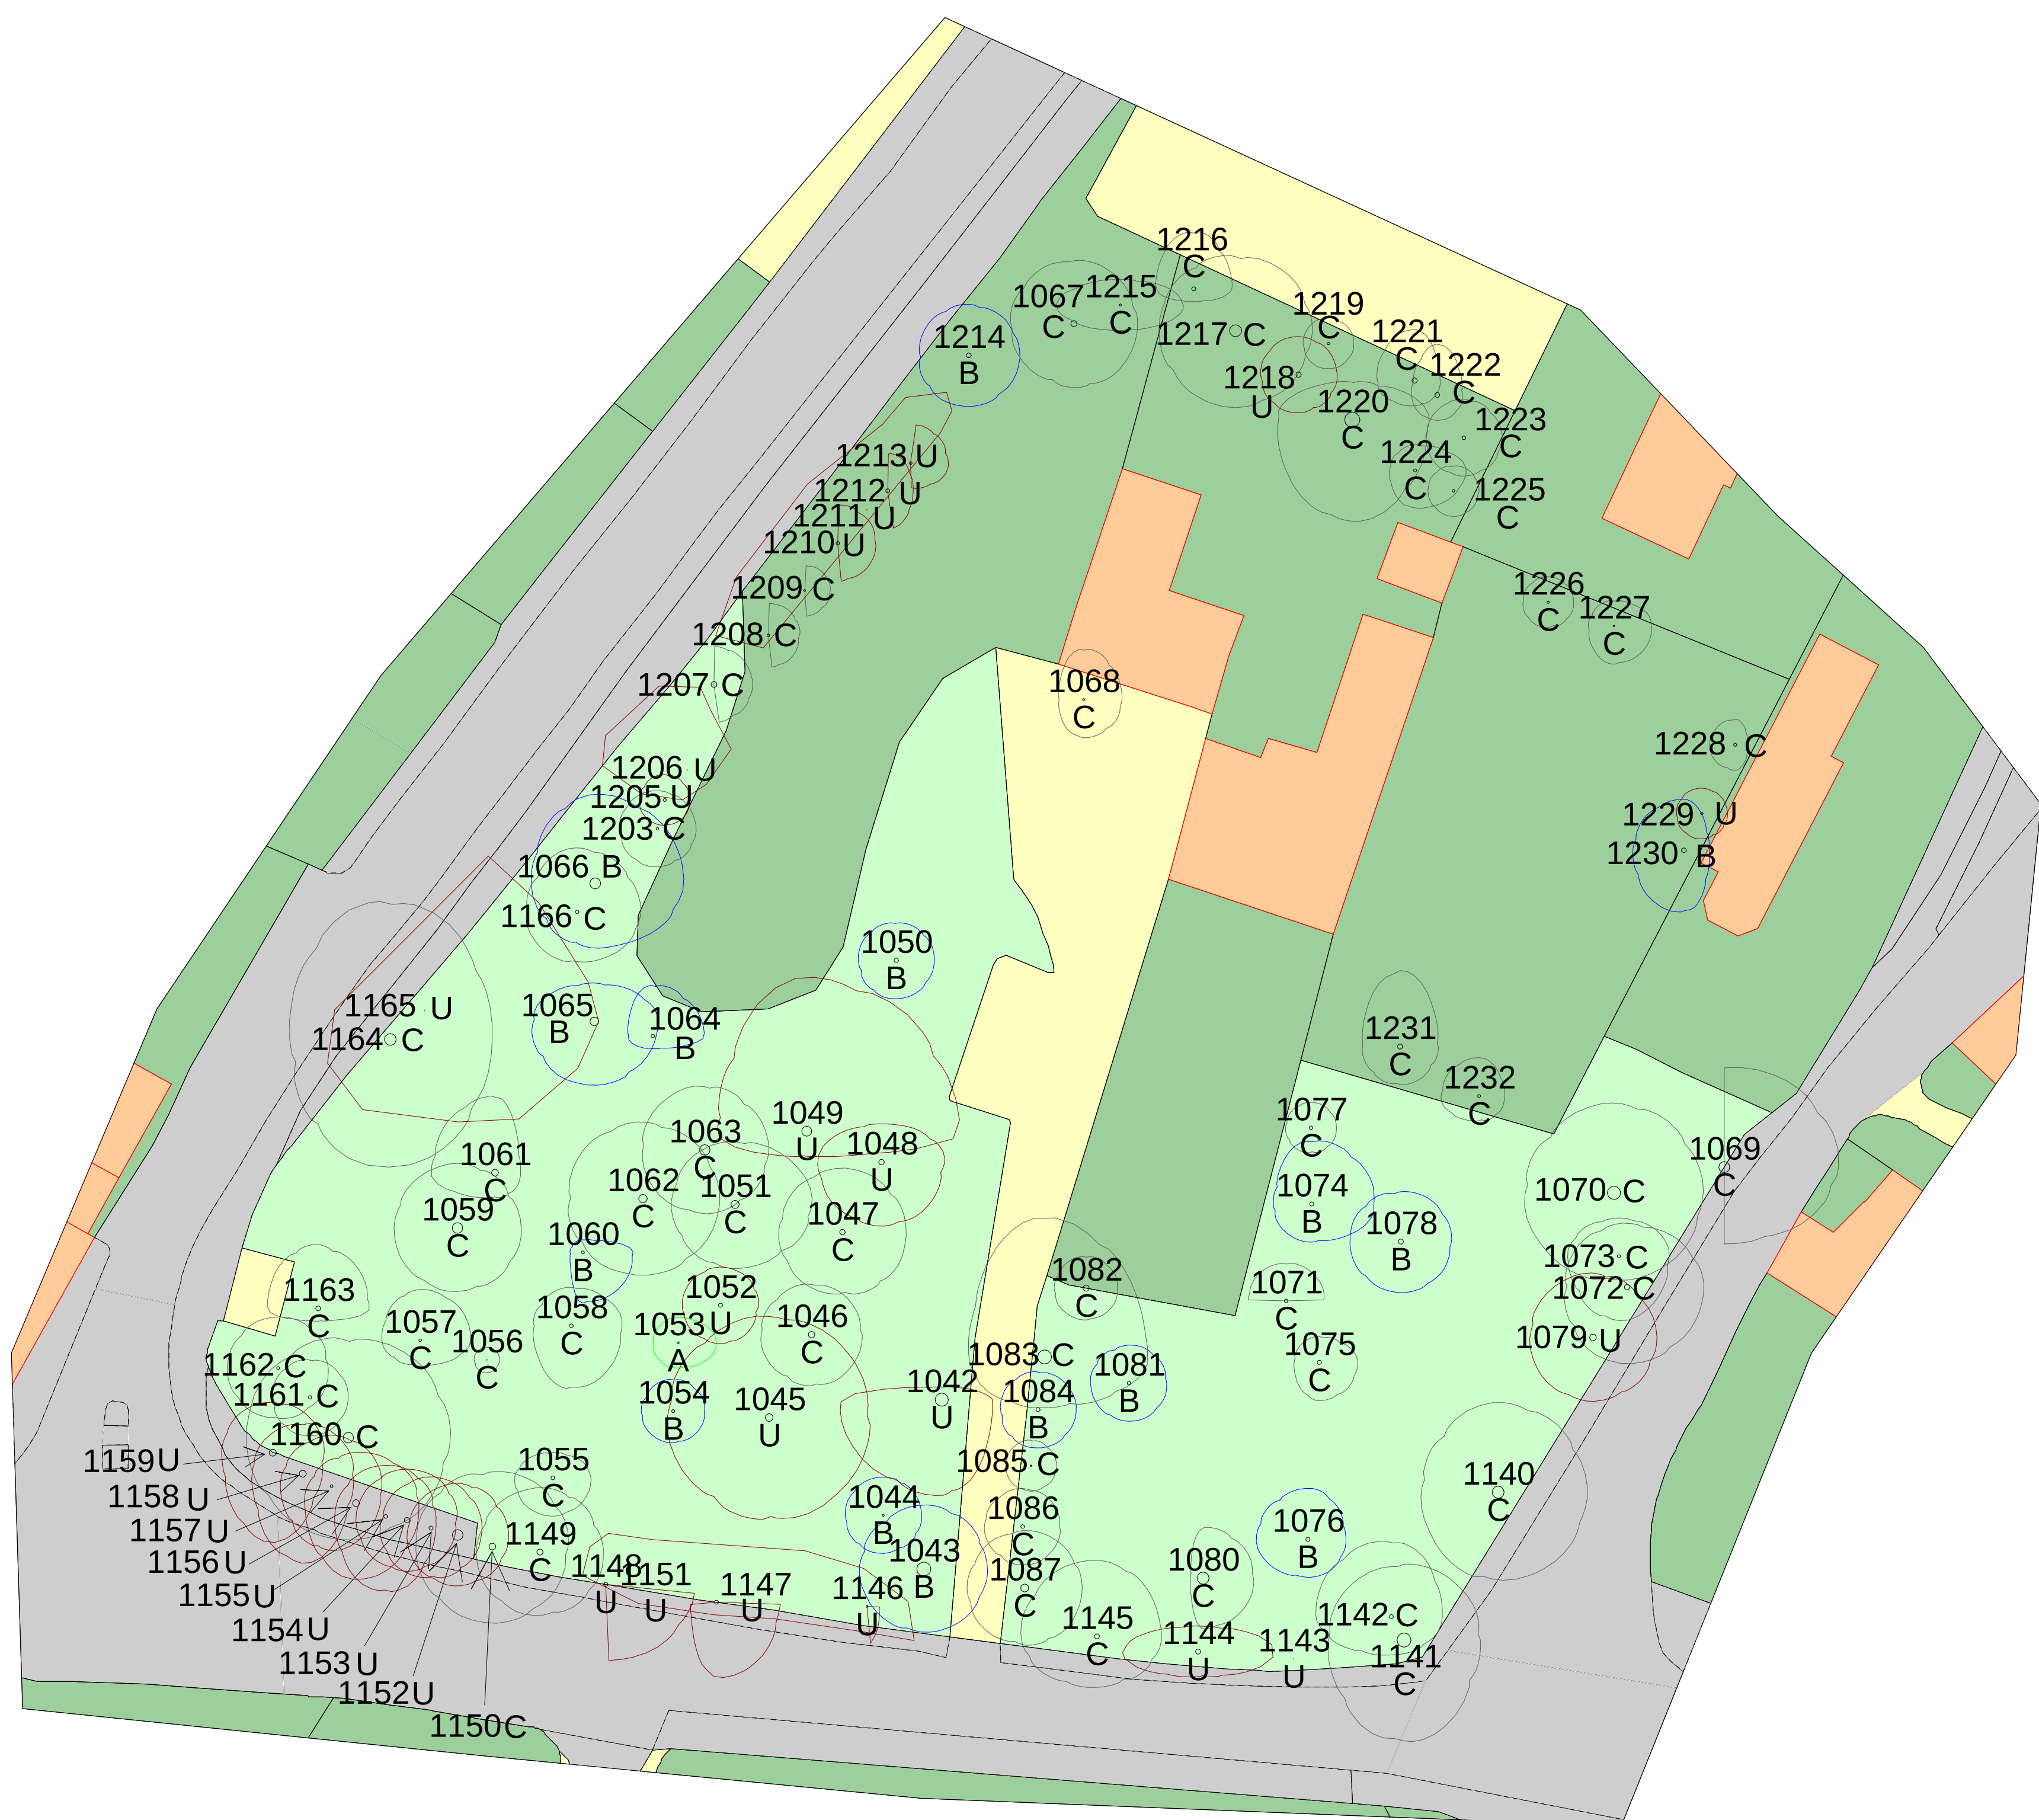

## BERRICOURT TREE PLAN

DATE :  
08/12/2017



© Crown copyright and database rights 2017. Ordnance Survey 100023148.