






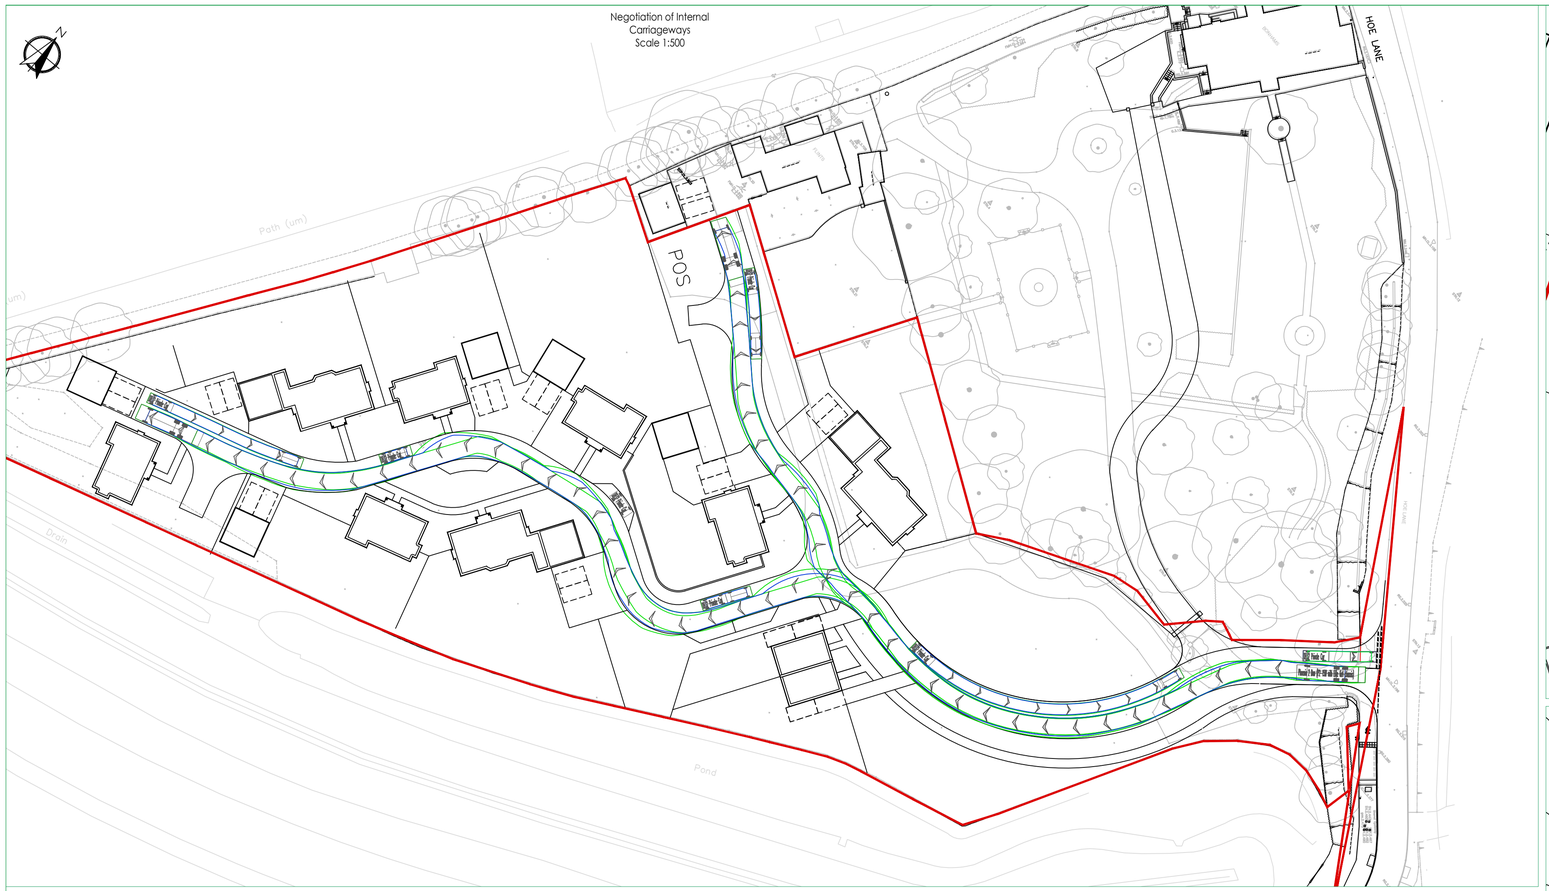


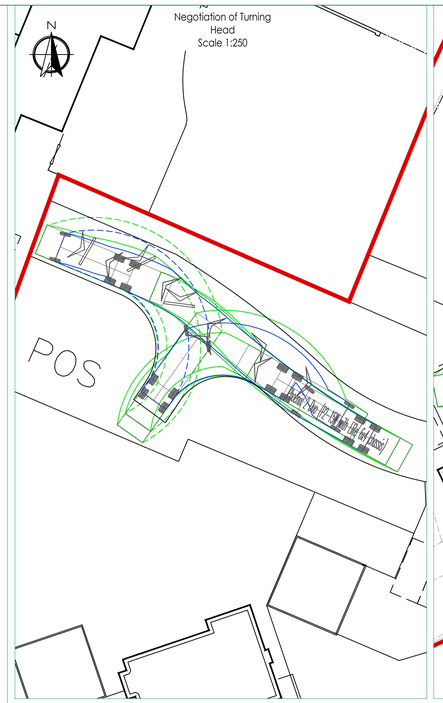


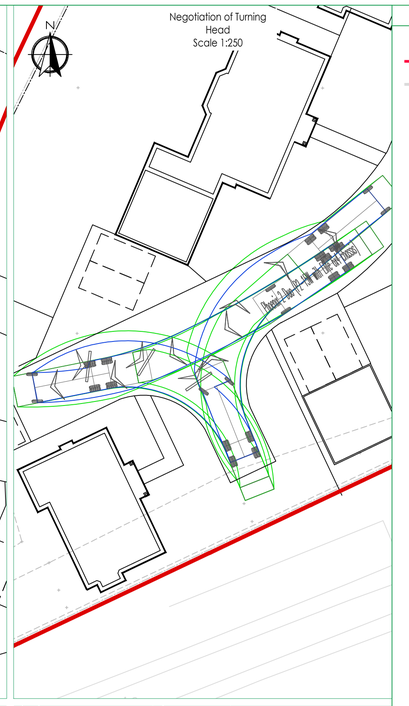


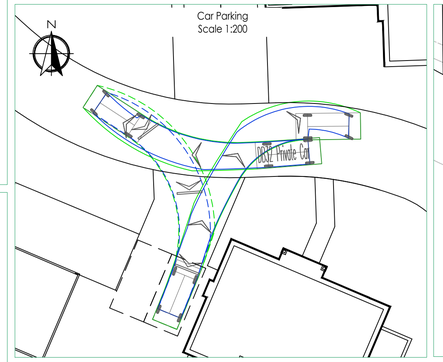

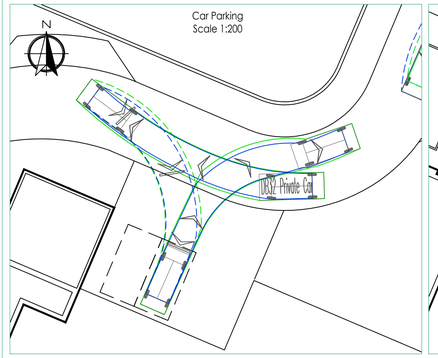

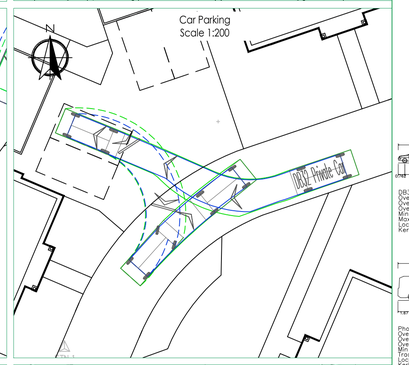

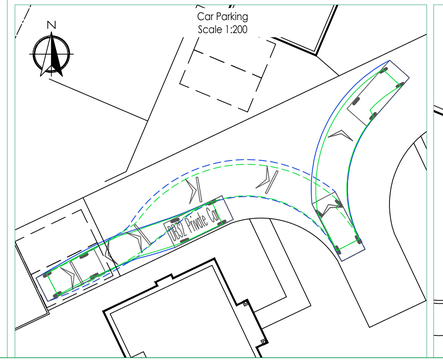

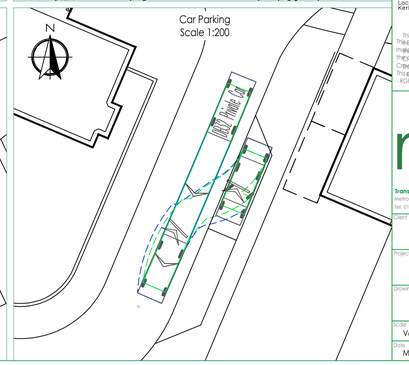




NOTES

A1


-LEGEND-

- Site Boundary
- Existing Road Markings

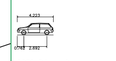

DB32 Private Car

Overall Length	4.223m
Overall Width	1.717m
Overall Body Height	1.350m
Min Body Ground Clearance	0.235m
Max Tracks Width	1.823m
Lock to lock time	4.0sec
Kerb to Kerb Turning Radius	5.780m

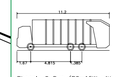

Phoenix 2 Duo (P2-15W with Elite 6x4 chassis)

Overall Length	11.200m
Overall Width	2.550m
Overall Body Height	3.425m
Min Body Ground Clearance	0.345m
Track Width	2.500m
Lock to lock time	8.0sec
Kerb to Kerb Turning Radius	9.500m

This map is based on or reproduced from Ordnance Survey material with the permission of Ordnance Survey on behalf of the controller of her Majesty's Stationery Office (c) Crown copyright and database rights 2018 Ordnance Survey 100022432. You are permitted to use this data solely for the purpose for which it is supplied. You may not copy, sub-license, distribute or sell the data to any third party in any form. RGP accept no liability for any inaccuracies with the data.

rgp
Transport Planning and Infrastructure Design Consultants
Nestro House, Northgate, Chichester, West Sussex, PO19 1BE
Tel: 01243 410418 Fax: 01483 861682
www.rgp.co.uk

Client: Pallant Homes Ltd

Project: Bonhams, Flansham Felpham

Drawing title: Site Overview and Swept Path Analysis

Scale	Drawn by	Checked by	Approved by
Varies @ A1	SMO	ALB	PMR
Date	Drawing no.		Rev.
March 2018	2017/3615/002		F