
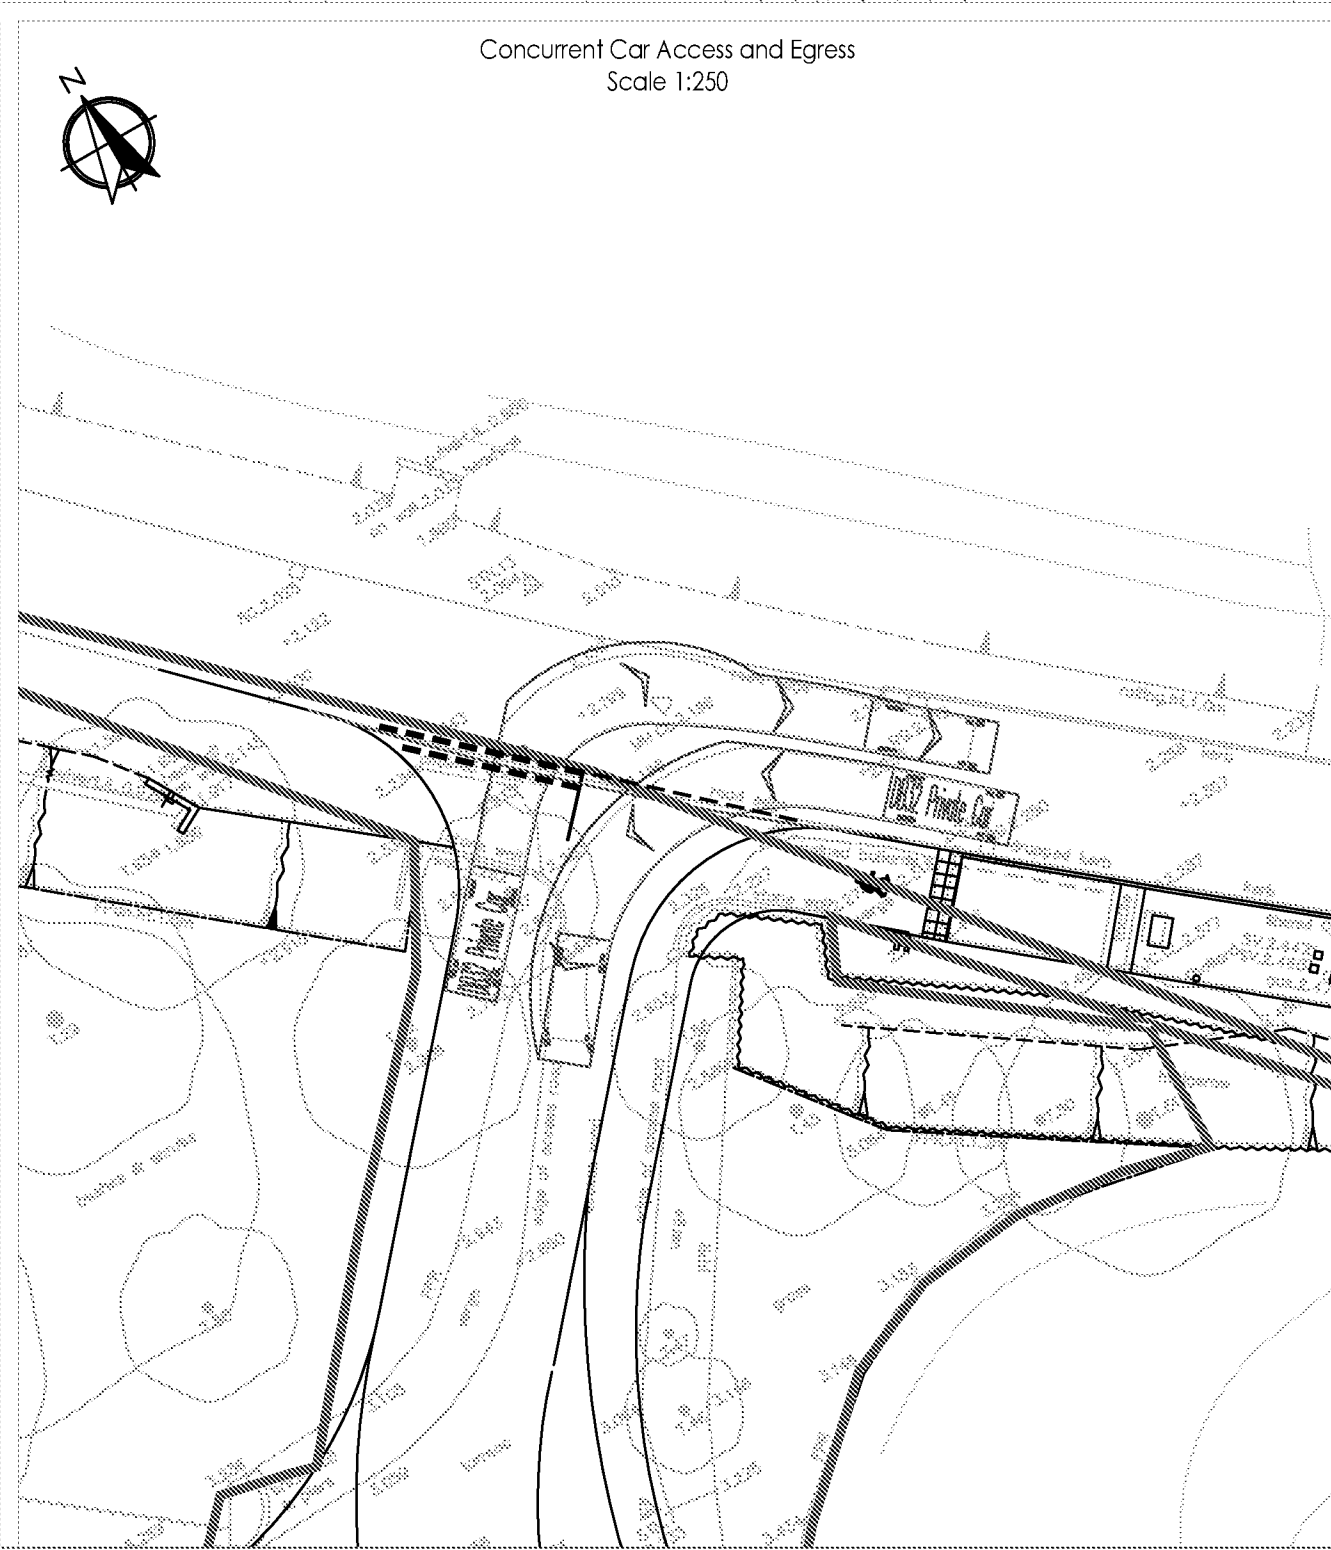
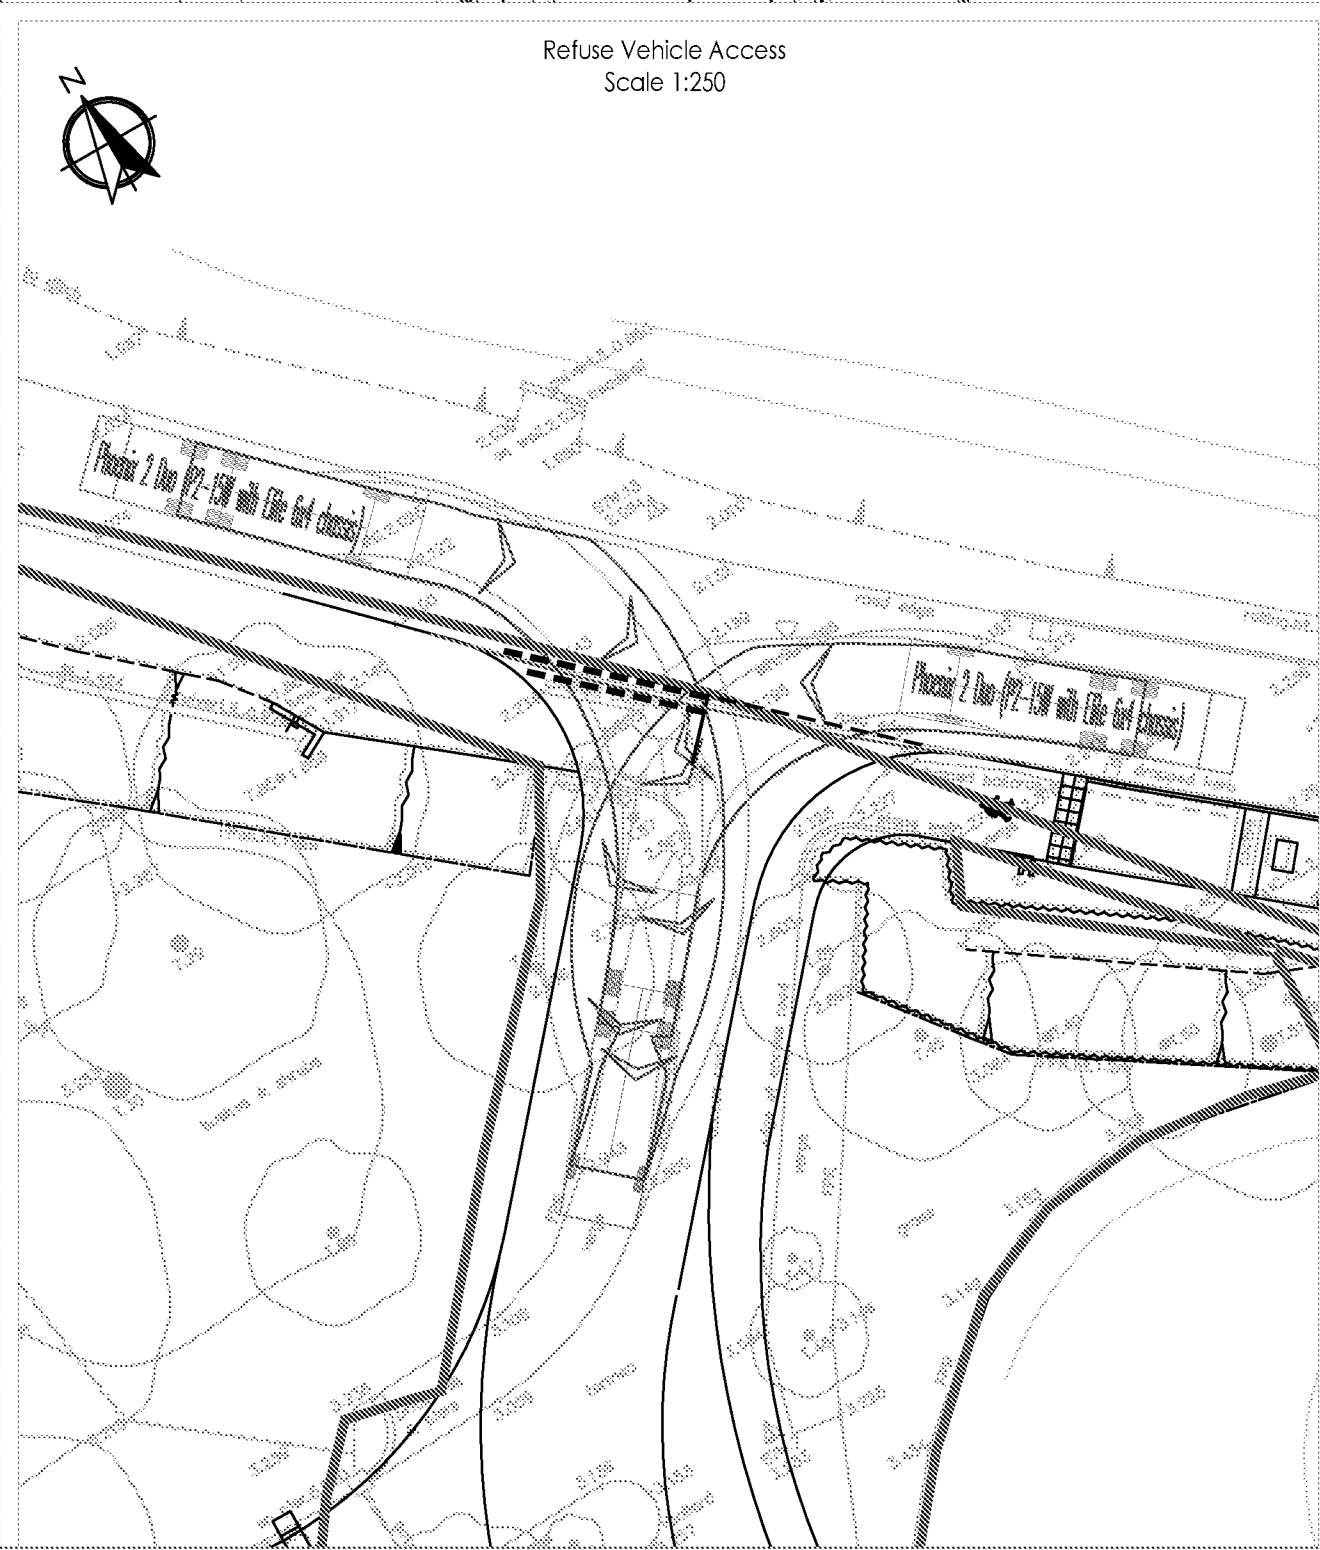
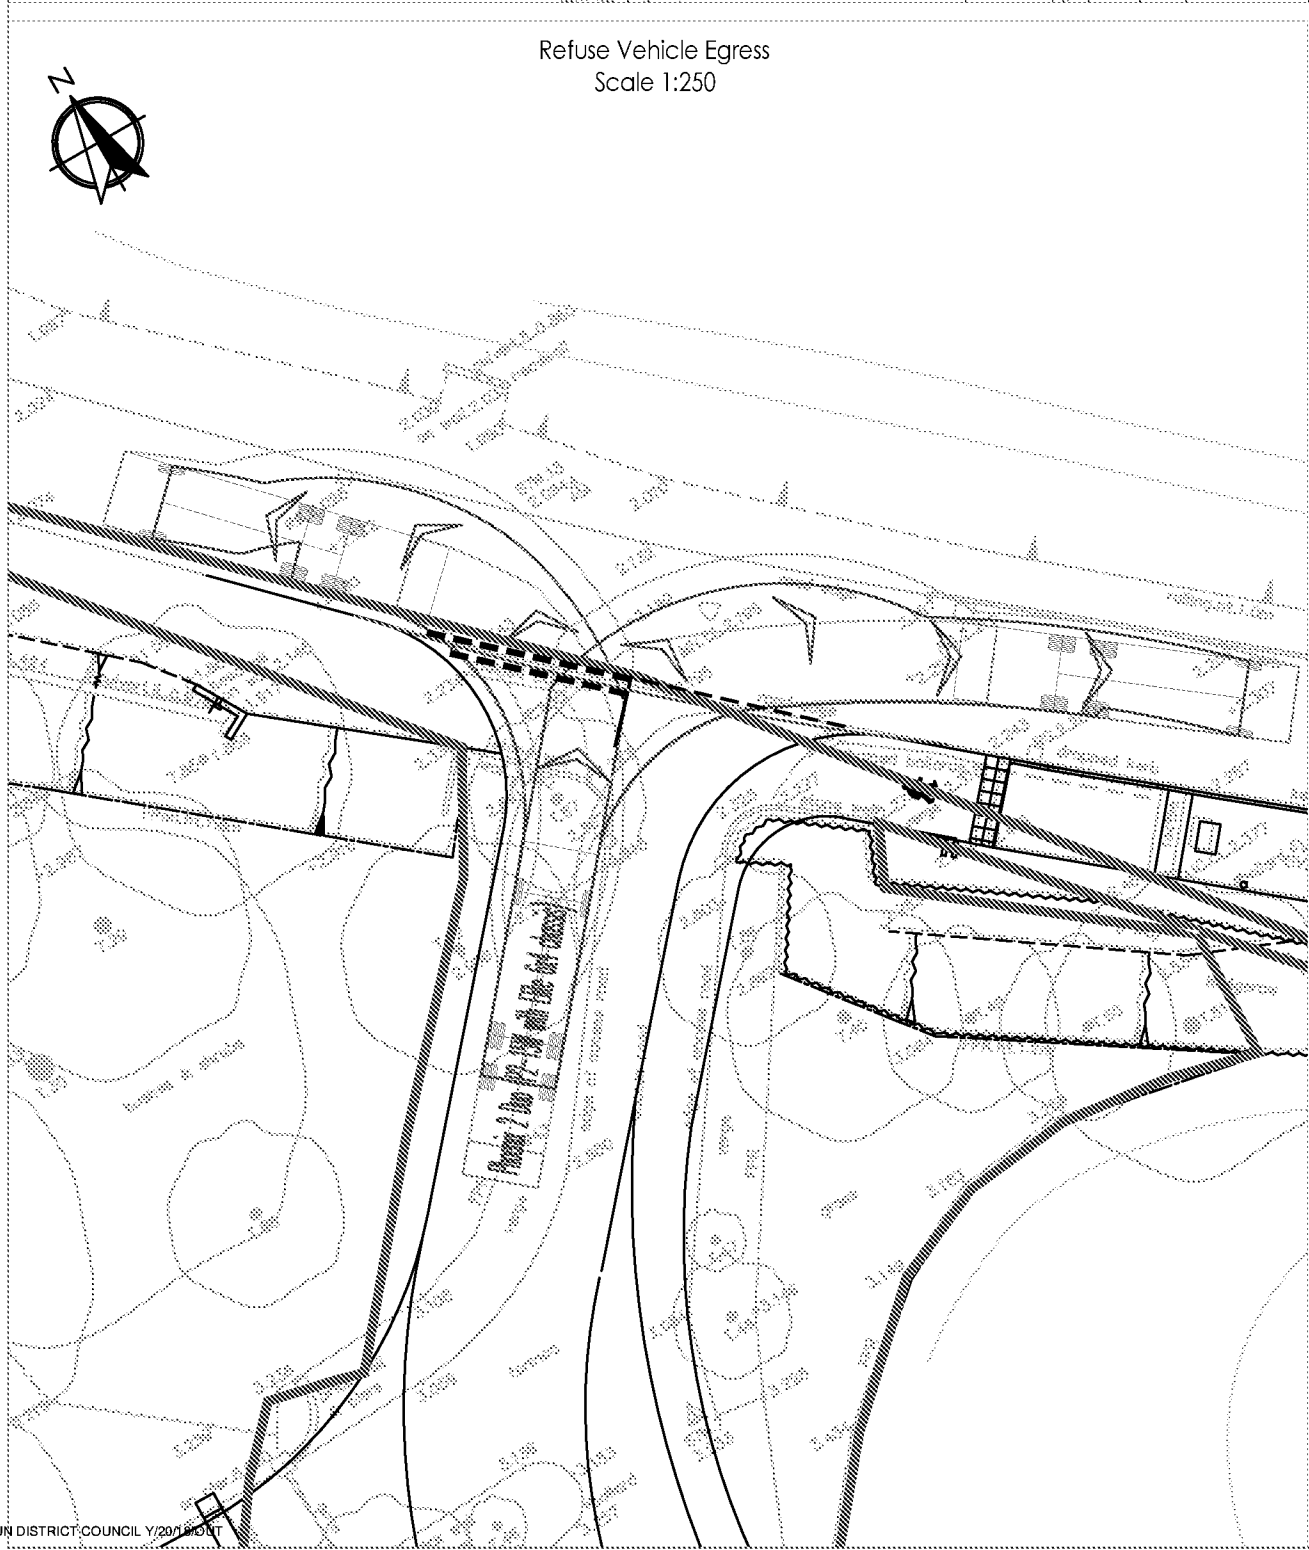


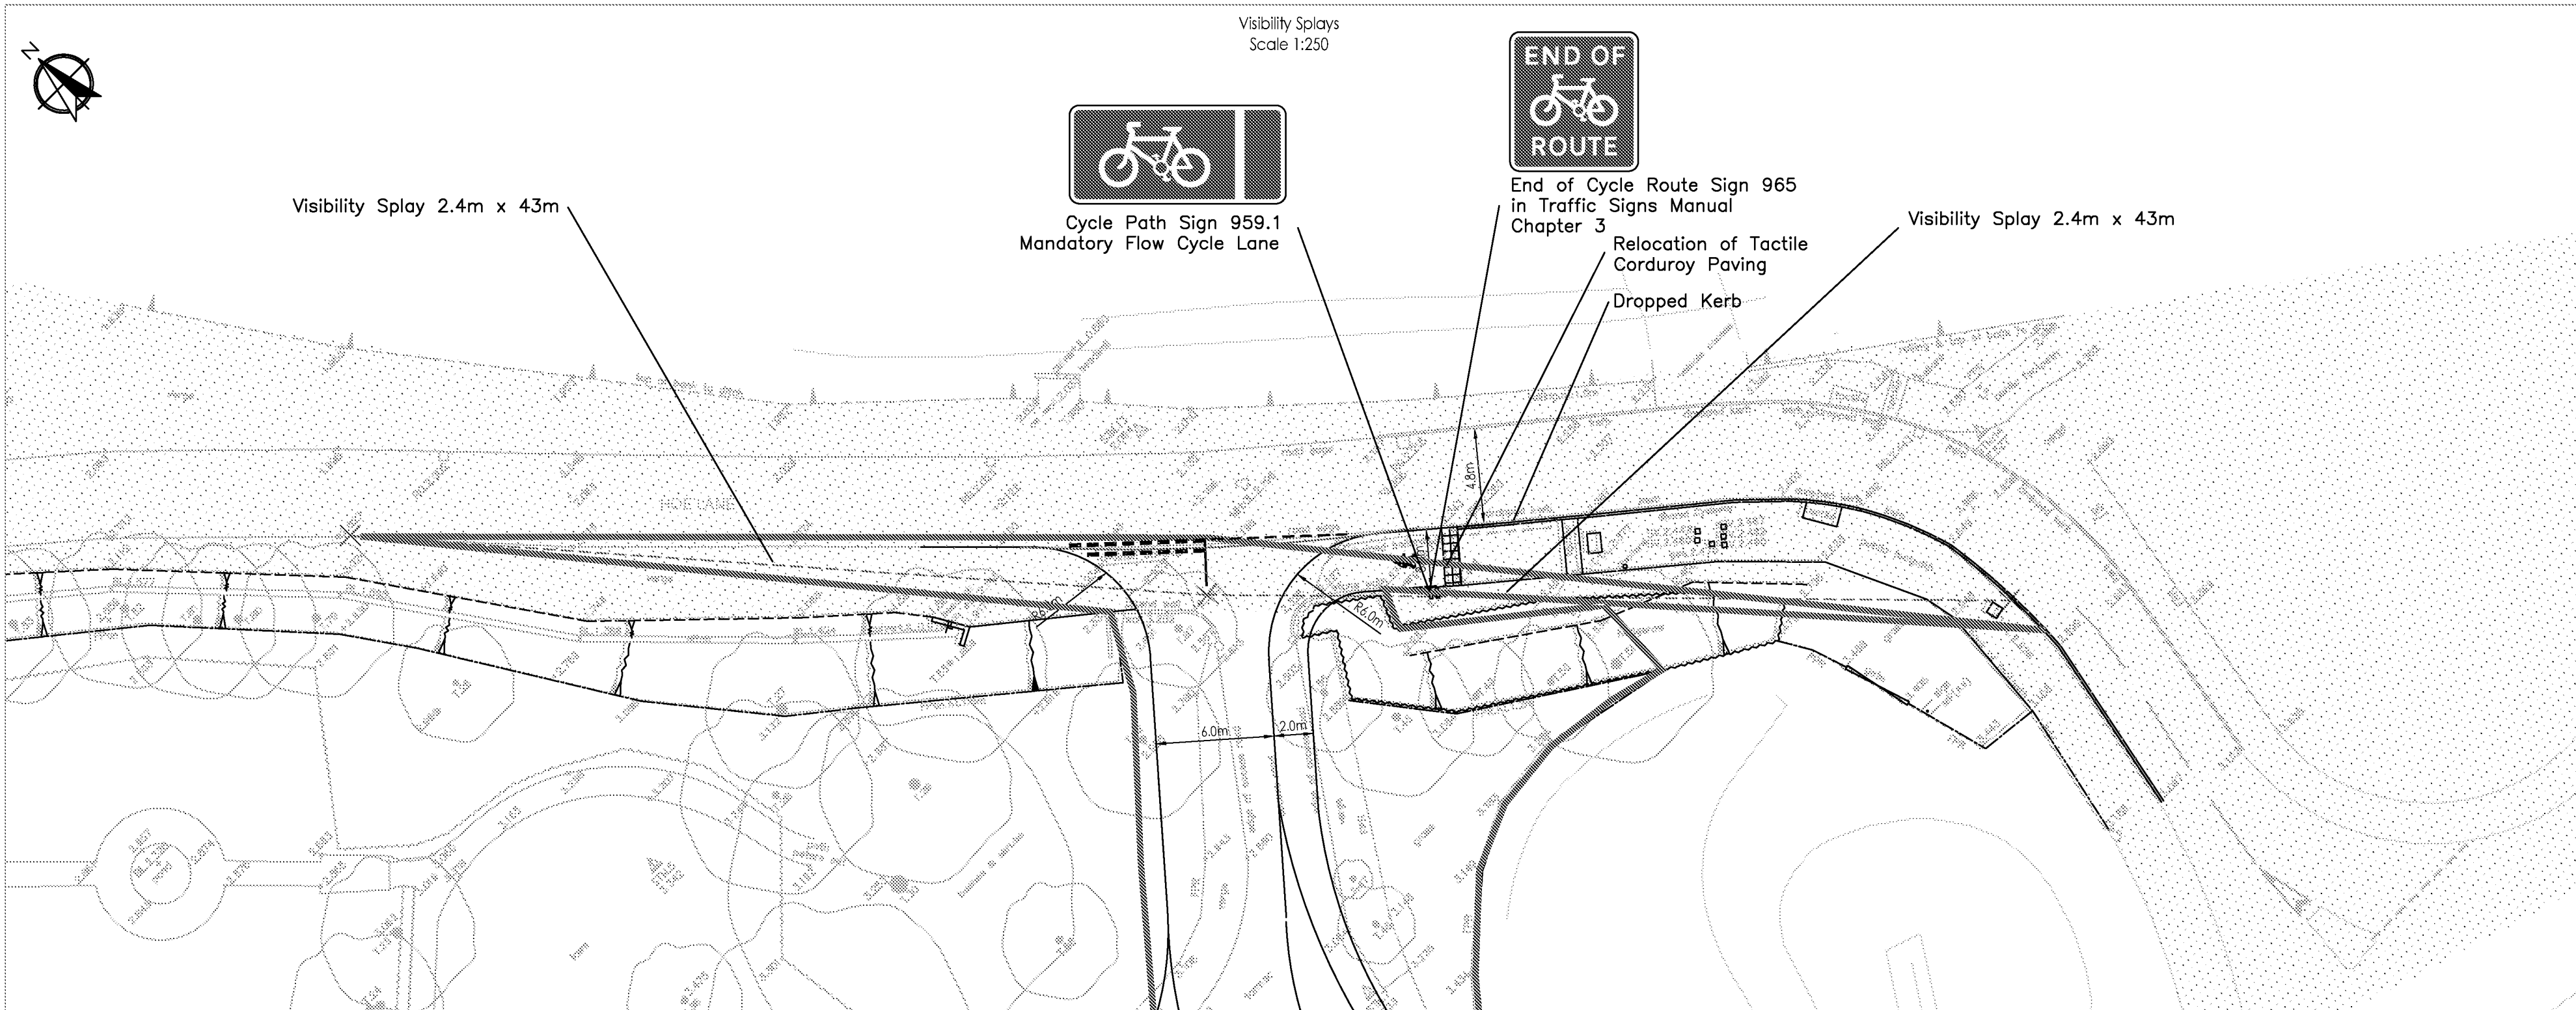

-LEGEND-

- Site Boundary
- Existing Road Markings
- Highway Boundary

0832 Private Car

Overall Length	4.23m
Overall Width	1.90m
Overall Body Height	1.52m

Phoenix 2 Duo (P2-15W with Elite 6x4 chassis)

Overall Length	11.2m
Overall Width	2.80m
Overall Body Height	4.00m
Min Body Ground Clearance	0.82m
Track Width	2.80m
Lock to lock time	4.00m
Kerb to Kerb Turning Radius	5.70m


rgp

Tel: 01483 561481 Fax: 01483 814822 www.rgp.co.uk

Pallant Homes Ltd

Project: Bonhams, Flansham Felpham

Working Title: Visibility Splays and Swept Path Analysis

Scale: 1:250	Drawn by: SMO	Checked by: ALB	Approved by: PMR
Date: March 2018	Working Title: 2017/3615/001	Sheet: F	