


Orientation of site has not been checked, design subject to check before installation

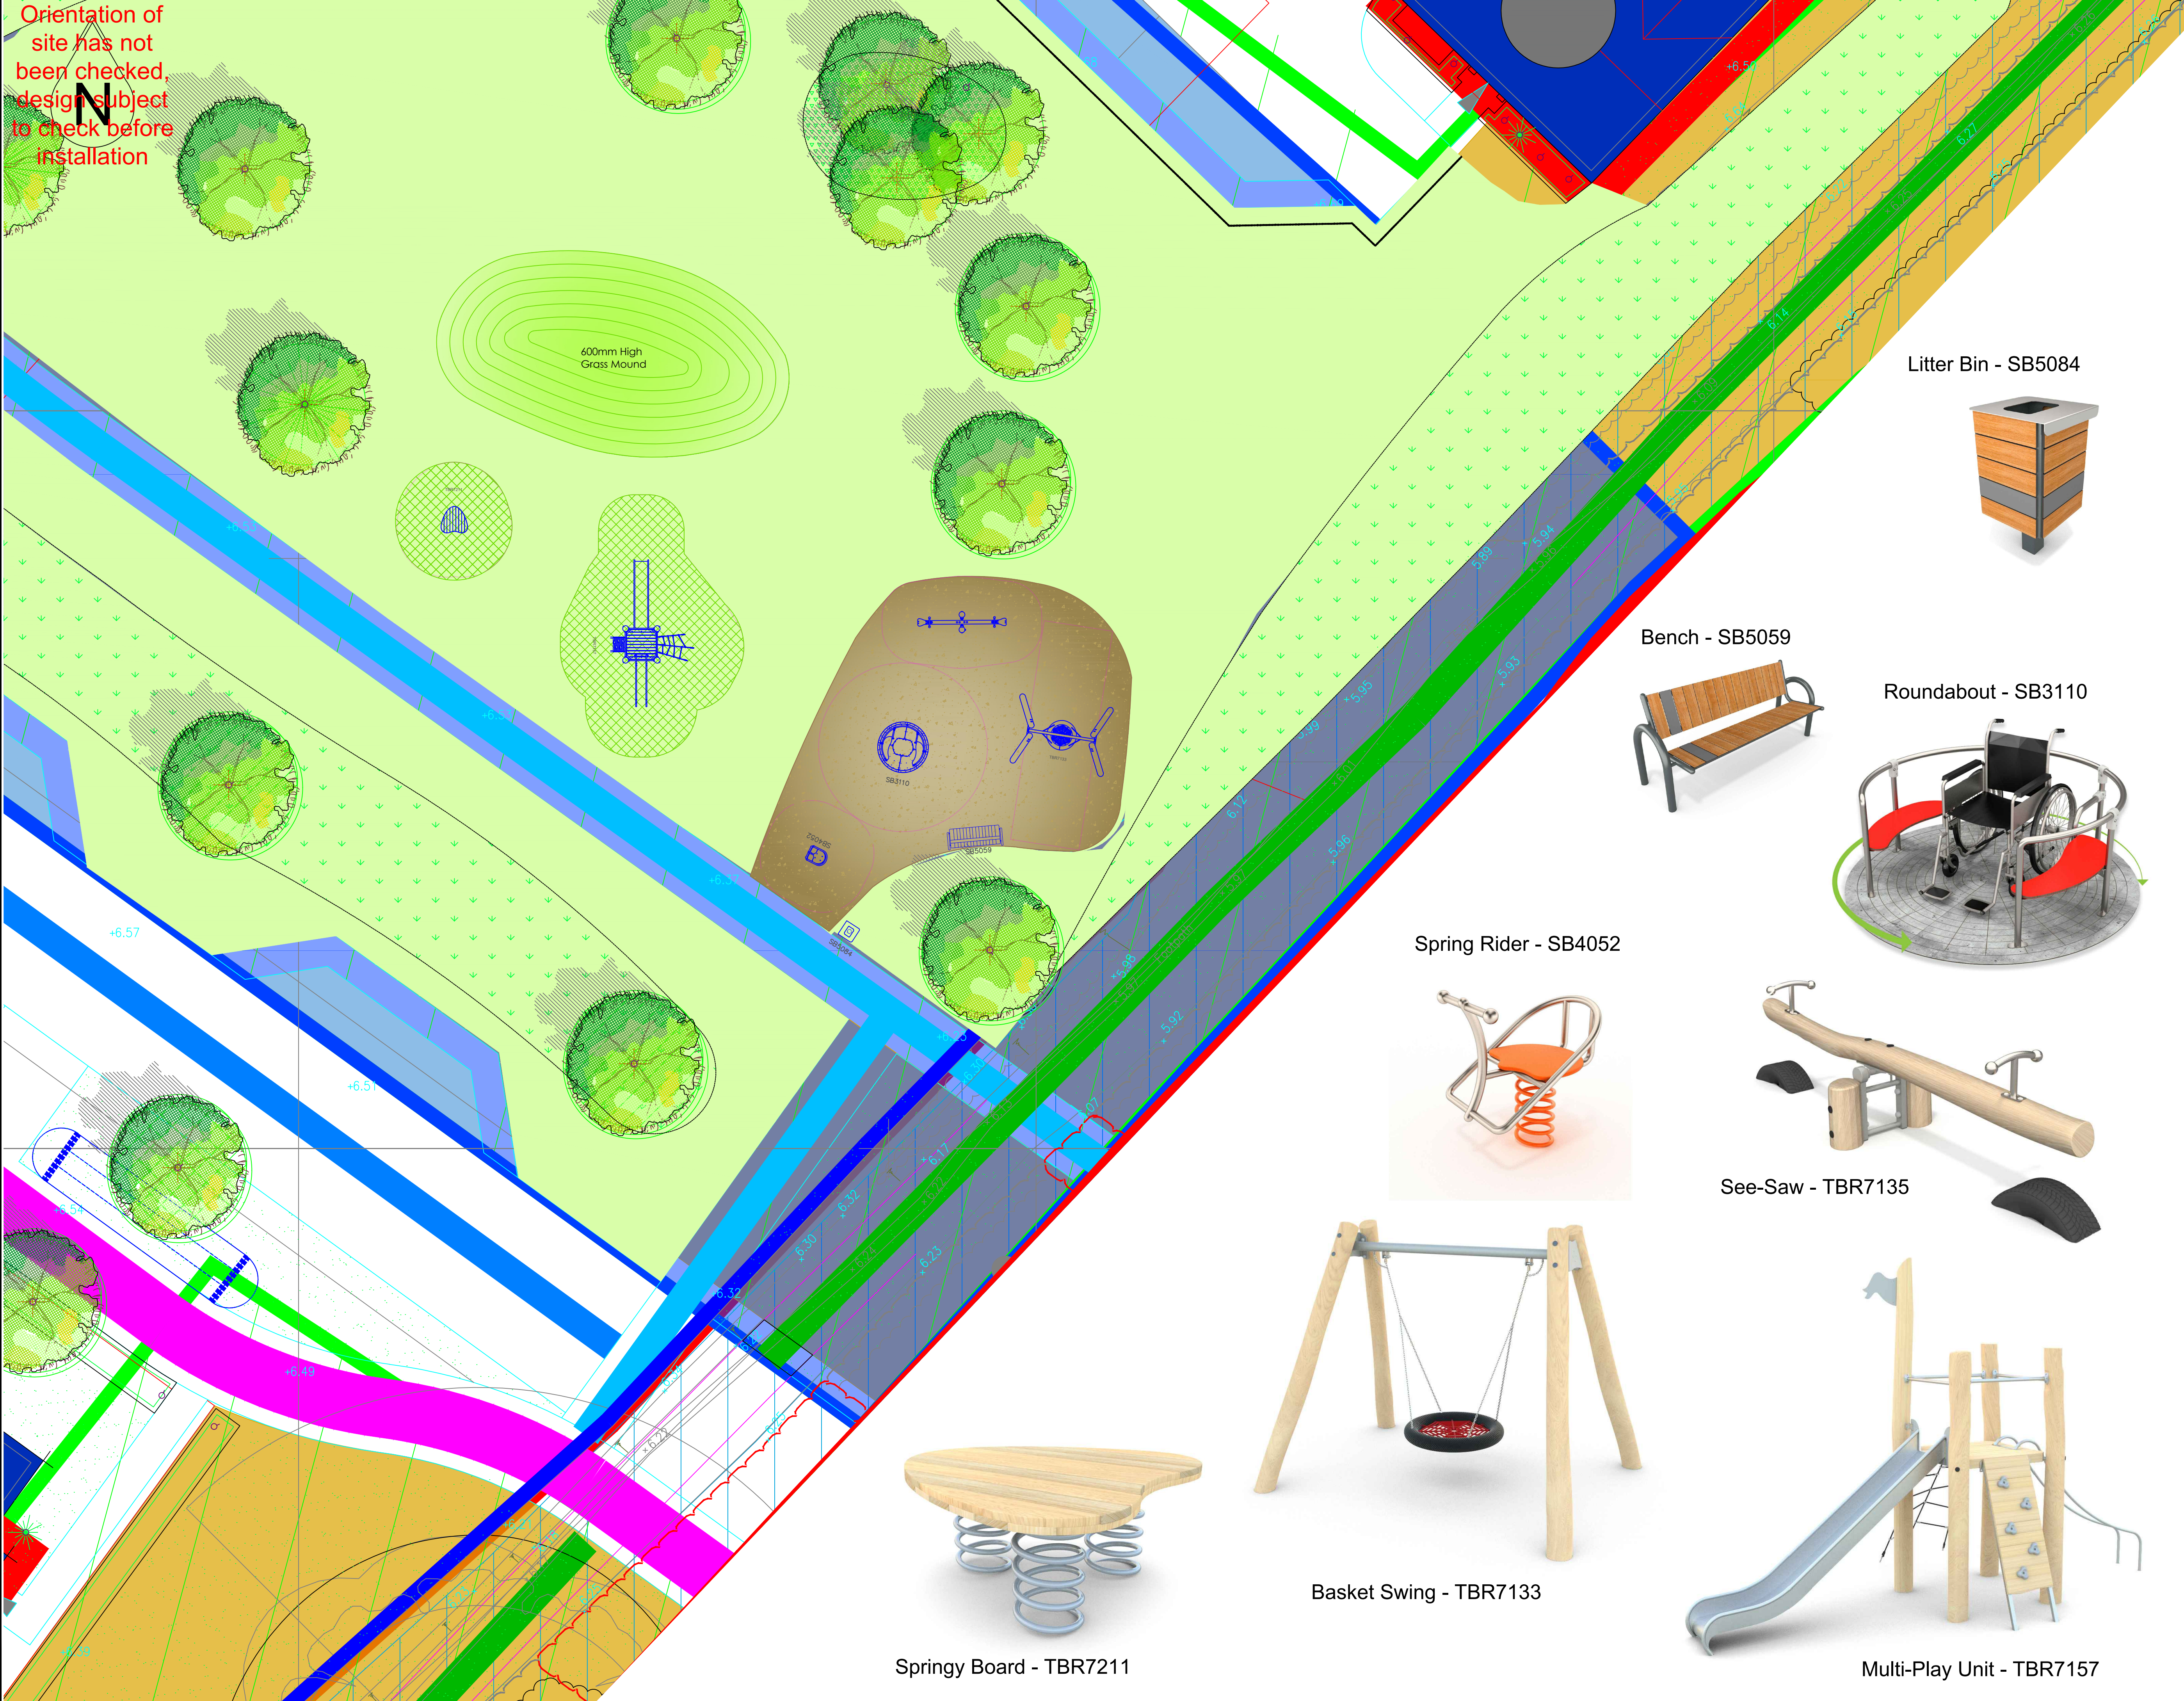

Miracle
Design & Play

TEL: ++44 (0)1604 658240
E-MAIL: sales@miracledandp.co.uk
WEB: www.miracledesignandplay.co.uk

PROJECT TITLE:
**Drove Lane,
Yapton LEAP**

SHEET TITLE: Proposal

KEY:
Fencing:
--- Fencing by Others

Surfacing:
Bound Rubber Mulch Safer Surfacing
Grass Mounds by Others
Existing Grass
Macadam Surfacing by Others
Grass Mat Safer Surfacing:
ECONOMAT (GRASS TILES 1.5M x 1.5M TO CHV 3.0M)

Landscaping:
Trees by Others
Planting by Others

Equipment Fall Zone (No safety surfacing required if located on well maintained turf and under 1.5m CPH)

REVISIONS		
Issue	Description	Date
A	Design revised to new Budget	24/03/21

DRAWN BY: J.Gaskin

SCALE: 1:100 @A1 ISSUE: A

DRAWING NO: Q6770_A

DATE: 07/07/20

© 2021 MIRACLE DESIGN AND PLAY LTD, "ALL RIGHTS RESERVED, THIS DRAWING MAY NOT BE REPRODUCED, TRANSMITTED OR STORED IN WHOLE OR IN PART WITHOUT OUR WRITTEN CONSENT"


Litter Bin - SB5084



Bench - SB5059



Roundabout - SB3110

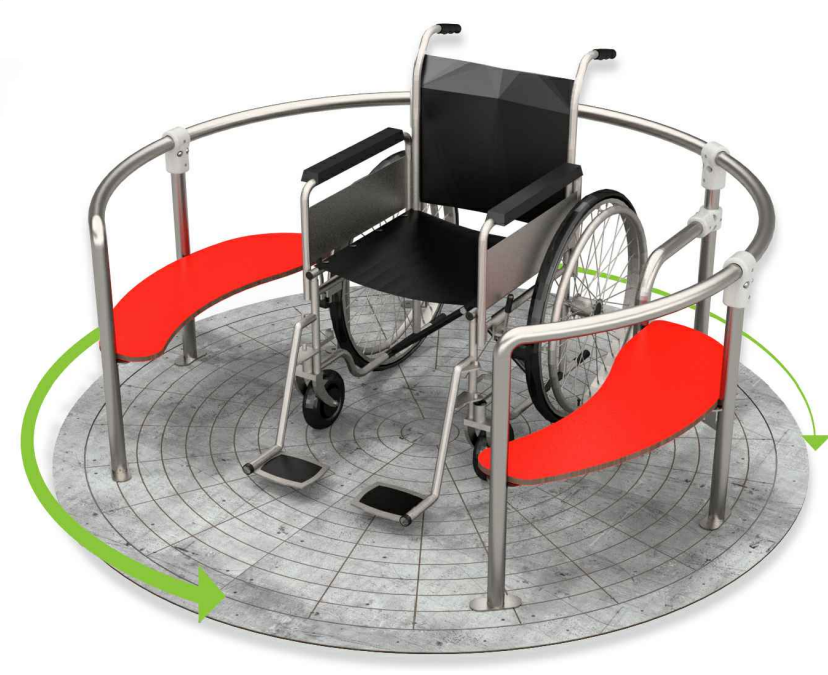


Spring Rider - SB4052



See-Saw - TBR7135



Basket Swing - TBR7133

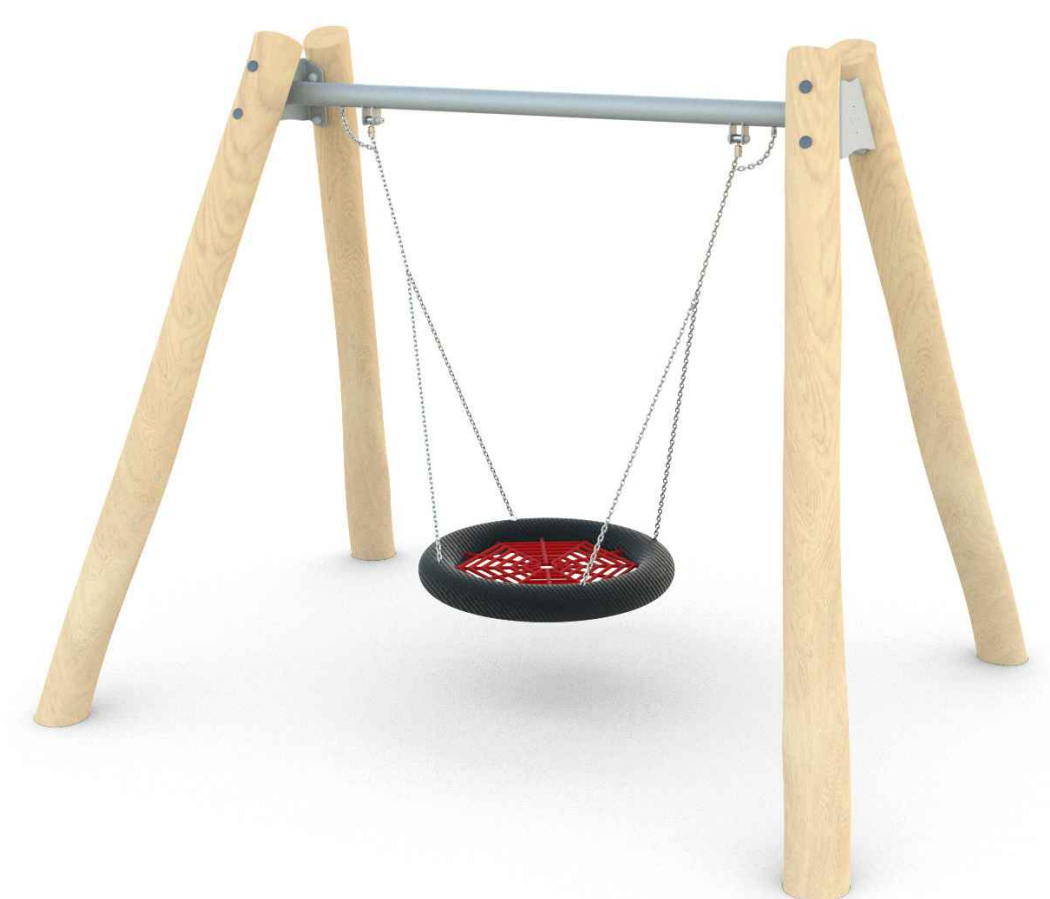

Springy Board - TBR7211



Multi-Play Unit - TBR7157



EXACT LOCATION OF EQUIPMENT TO BE AGREED ON SITE. ALL SURFACING TO BE FLAT AND LEVEL, ANY DISCREPANCIES IN LEVELS TO BE REPORTED TO MIRACLE DESIGN & PLAY IMMEDIATELY.