


Orientation of site has not been checked, design subject to check before installation

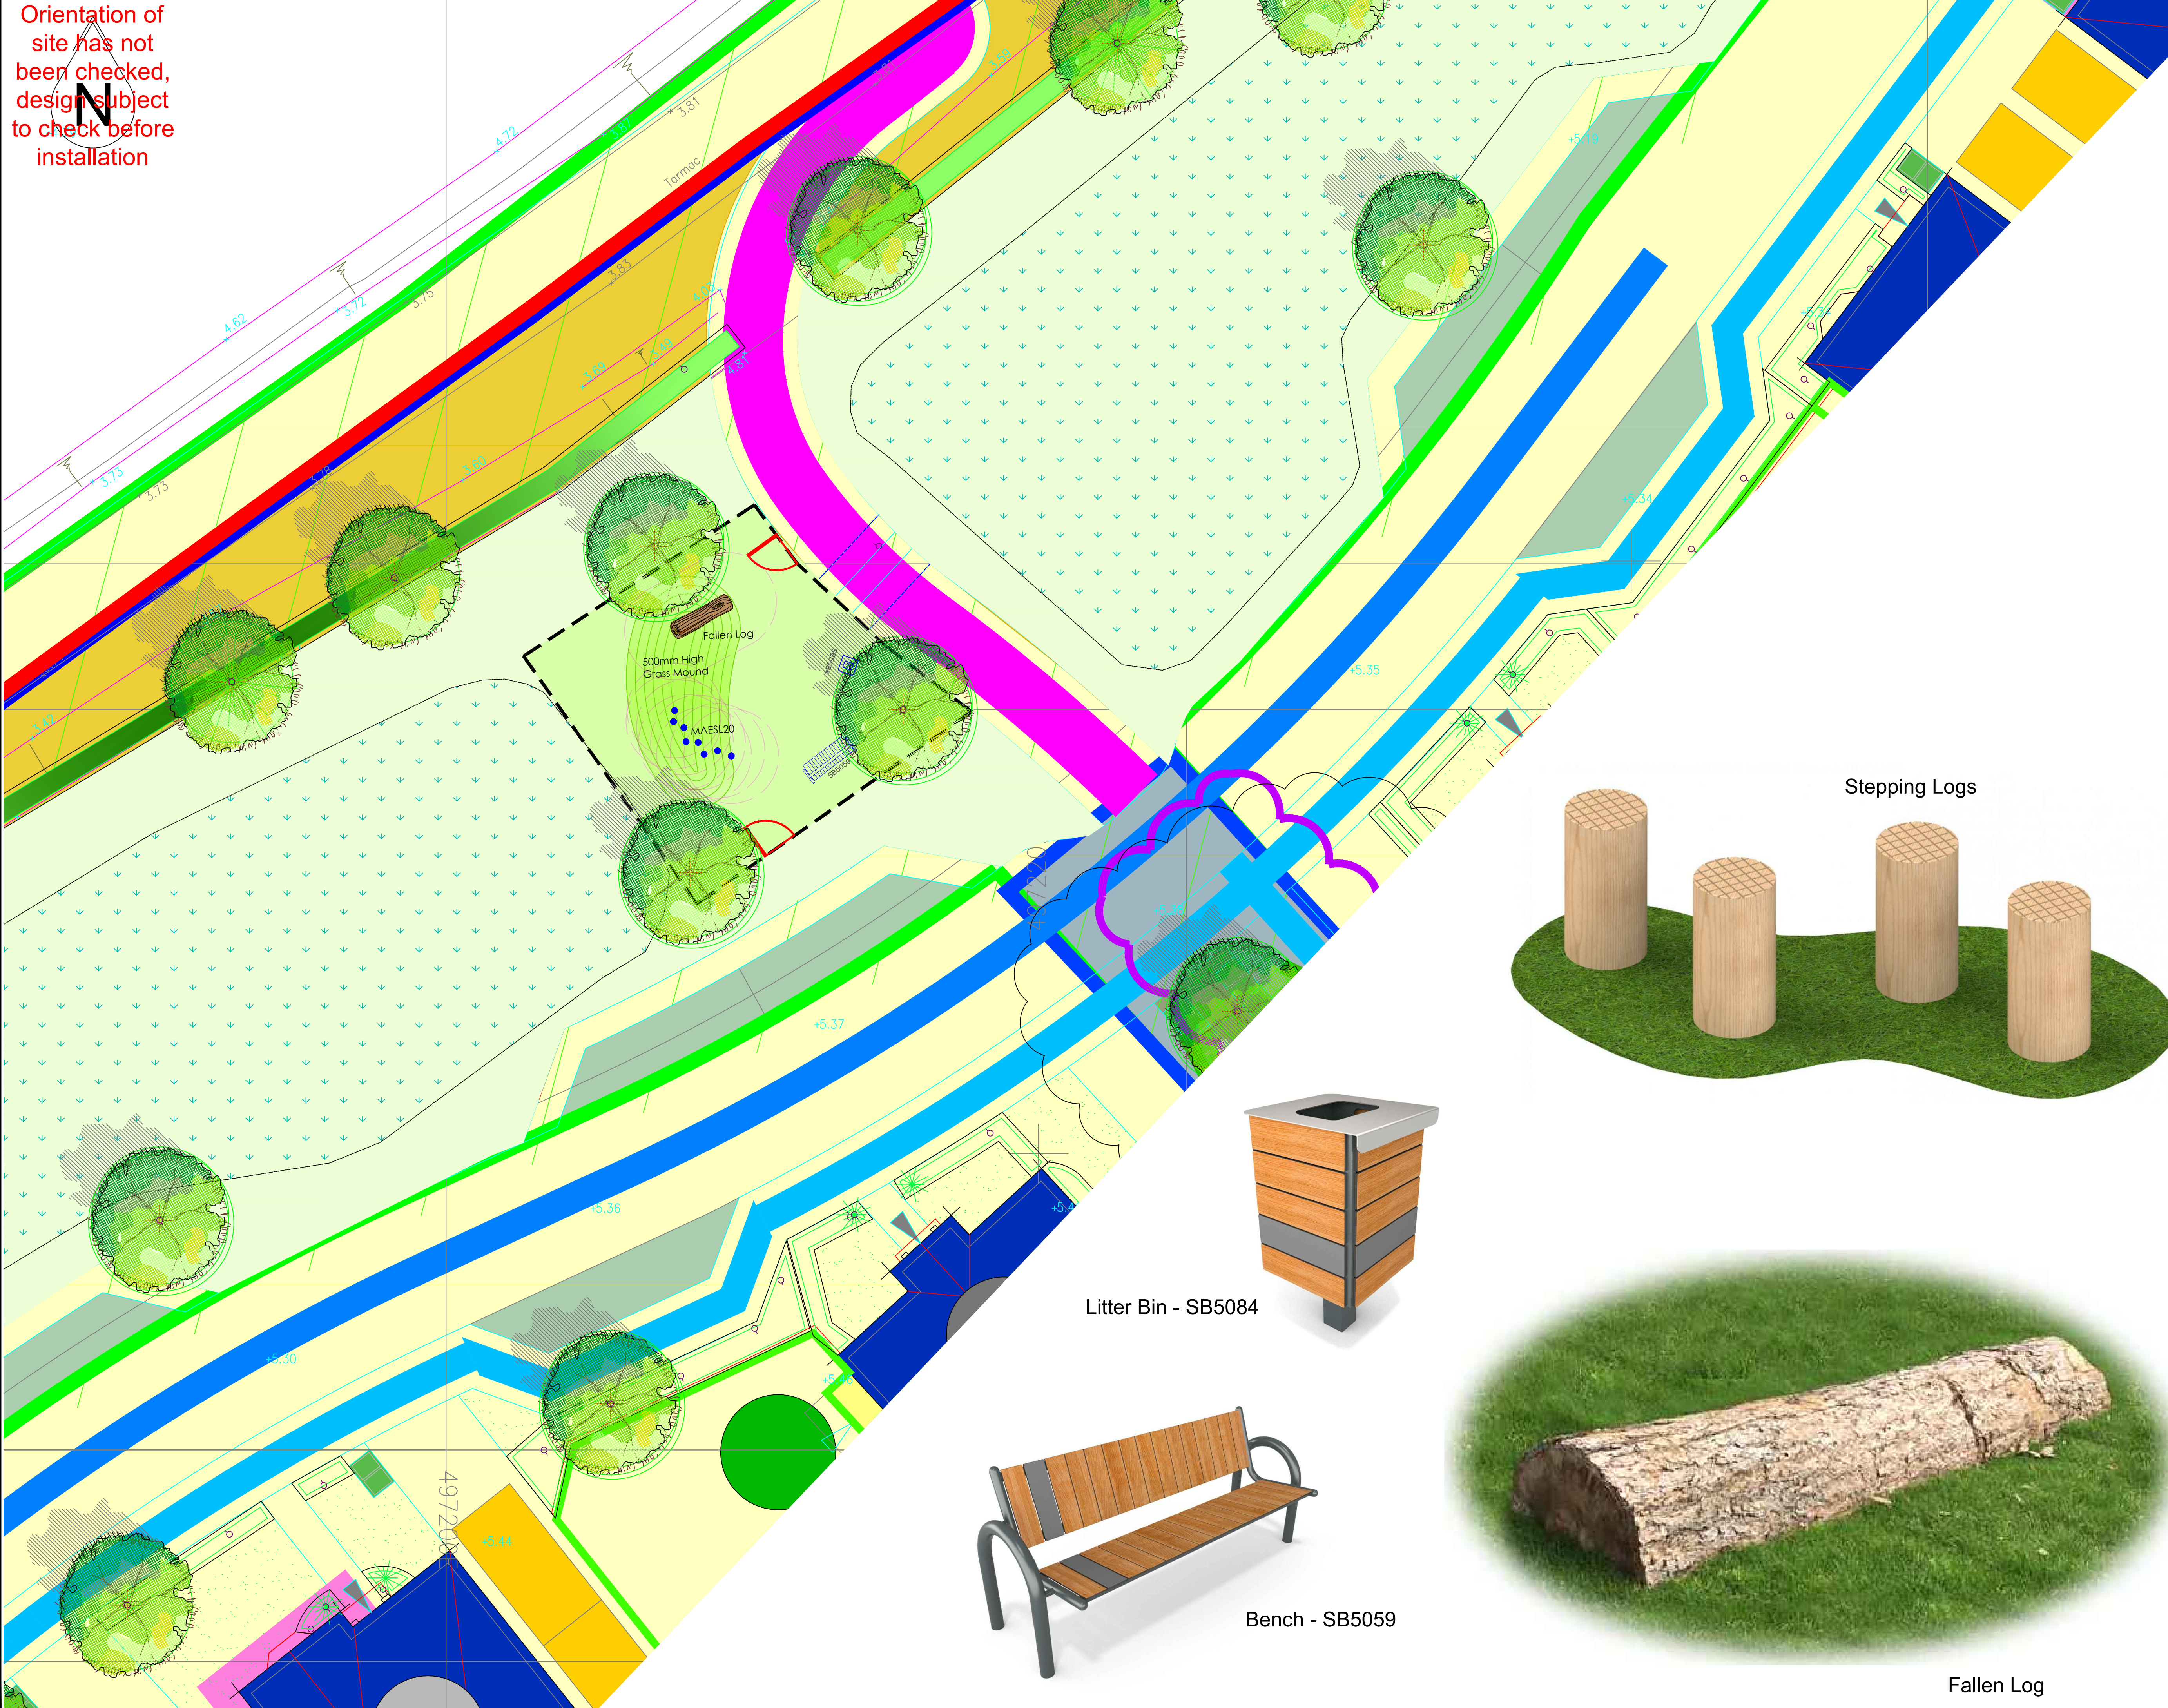

Miracle
Design & Play

TEL: ++44 (0)1604 658240
E-MAIL: sales@miracledandp.co.uk
WEB: www.miracledesignandplay.co.uk

PROJECT TITLE:
**Drove Lane,
Yapton LAP 4**

SHEET TITLE: Proposal

KEY:
Fencing:
1m High, 1.2m Wide Self Closing Bowtop
Gates, Galvanised and Powder Coated Red

1m High Bowtop Fencing, Galvanised only

Surfacing:
Grass Mounds by Others
Existing Grass
Macadam Surfacing by Others

Landscaping:
Trees by Others
Planting by Others

Equipment Fall Zone (No safety surfacing required if located on well maintained turf and under 1.5m CPH)

REVISIONS

Issue	Description	Date

DRAWN BY: G. Medica


SCALE: 1:100 @A1 ISSUE: --

DRAWING NO: Q7454

DATE: 24/03/21

© 2021 MIRACLE DESIGN AND PLAY LTD, "ALL RIGHTS RESERVED, THIS DRAWING MAY NOT BE REPRODUCED, TRANSMITTED OR STORED IN WHOLE OR IN PART WITHOUT OUR WRITTEN CONSENT"

Stepping Logs

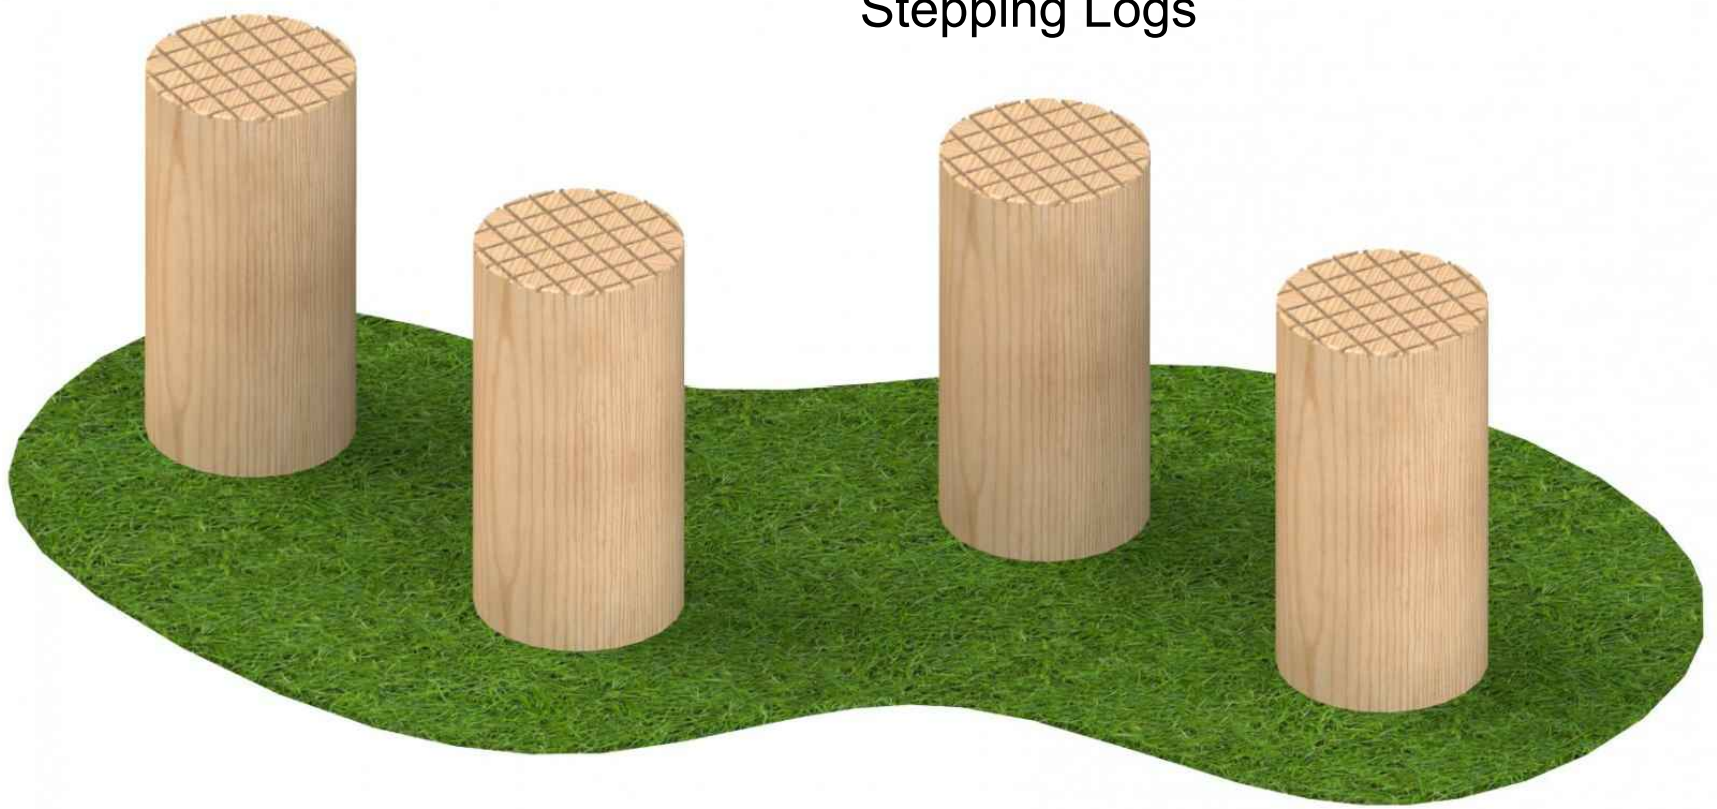

Litter Bin - SB5084



Bench - SB5059



Fallen Log



EXACT LOCATION OF EQUIPMENT TO BE AGREED ON SITE. ALL SURFACING TO BE FLAT AND LEVEL, ANY DISCREPANCIES IN LEVELS TO BE REPORTED TO MIRACLE DESIGN & PLAY IMMEDIATELY.