


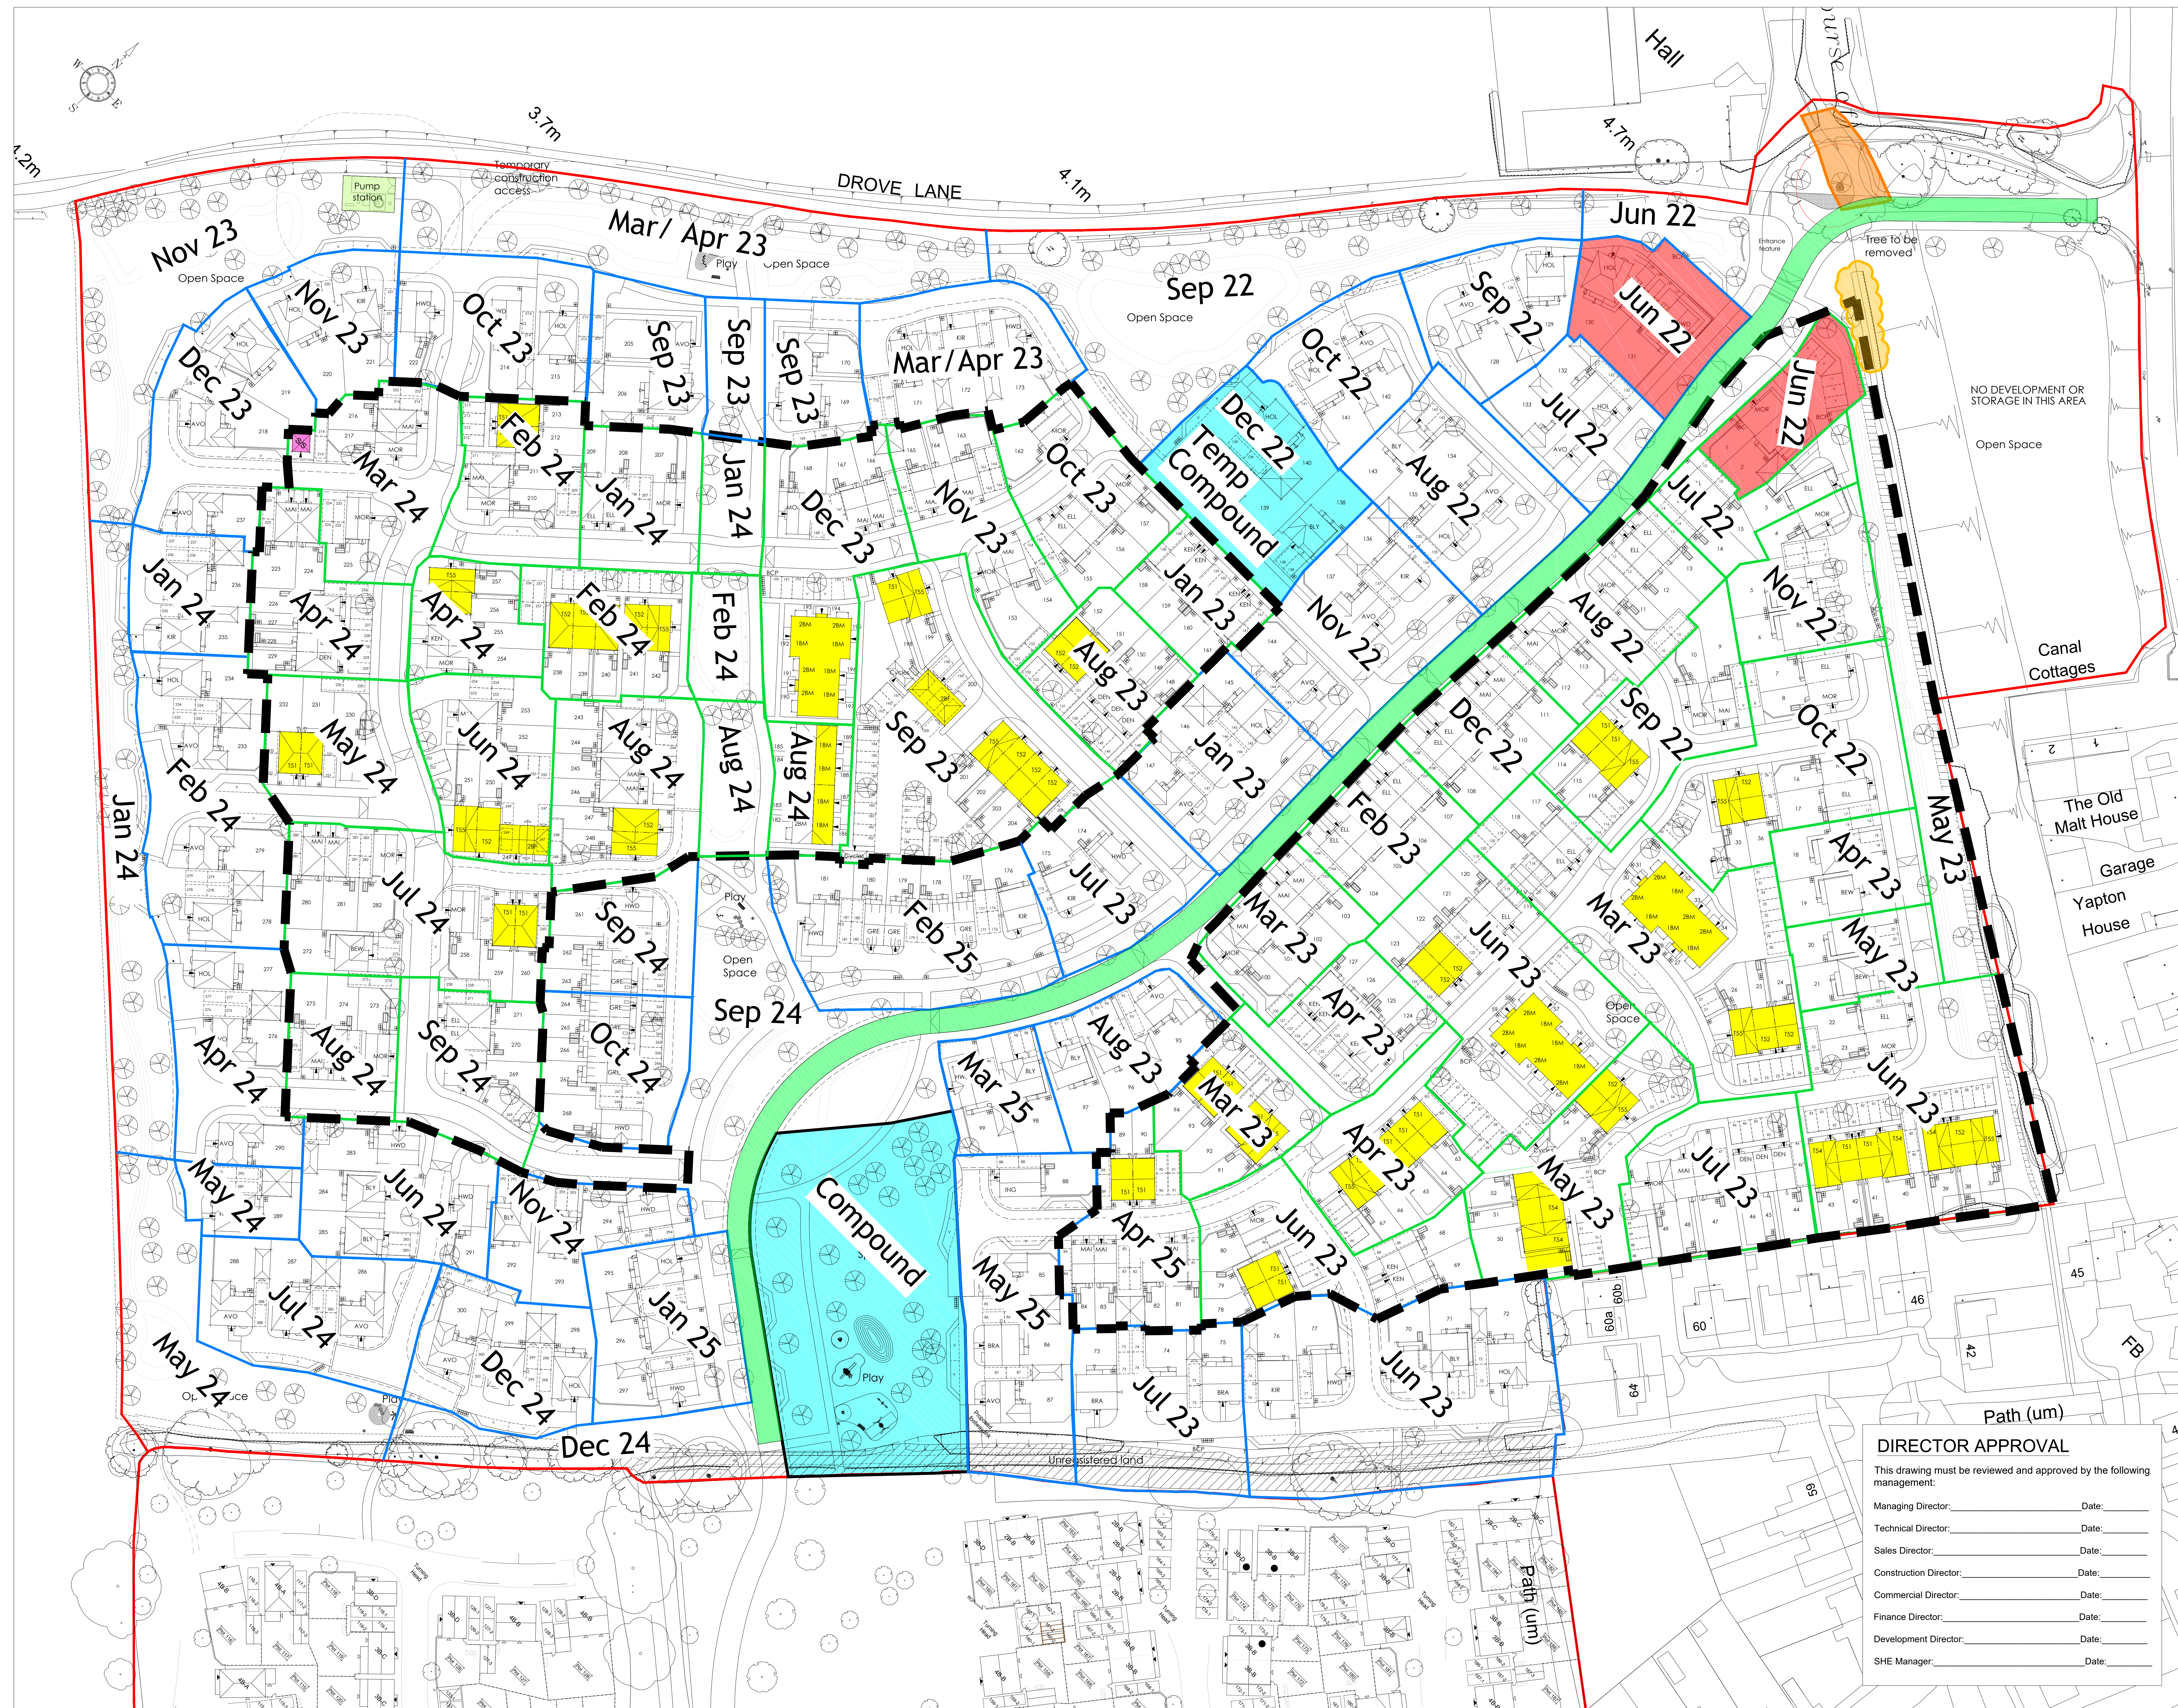

LEGEND

- Barratt Homes
- David Wilson Homes
- Sales Area
- Compound
- HA Plots
- Pumping Station
- S/S
- Watch brief to old canal bridge by archaeologist.
- Any works to hedgerow to be supervised by ecologist.
- Residential Spine road to be constructed prior to 95% of occupations.
- POS & LEAP

DIRECTOR APPROVAL

This drawing must be reviewed and approved by the following management:

Managing Director: _____ Date: _____
Technical Director: _____ Date: _____
Sales Director: _____ Date: _____
Construction Director: _____ Date: _____
Commercial Director: _____ Date: _____
Finance Director: _____ Date: _____
Development Director: _____ Date: _____
SHE Manager: _____ Date: _____

C	07.12.21	Additional information added to Legend Column.	KS	AR
B	18.11.21	Remaining dates added	KS	AM
A	22.10.21	Updated	KS	AM
Rev	Date	Detail	Drawn	Checked

BARRATT Southern Counties
Barratt House, Walnut Tree Close
Guildford, Surrey GU1 4SW

Project Name
Drove Lane
Yapton
Drawing Title
Site Execution Plan

Drawn by	Checked by	Barratt Southern Counties	Org No	Rev
KS	BH	8277	09c	SEP 01
Date Created	Orig. size	Scale		
19.01.21	A0	NTS		