



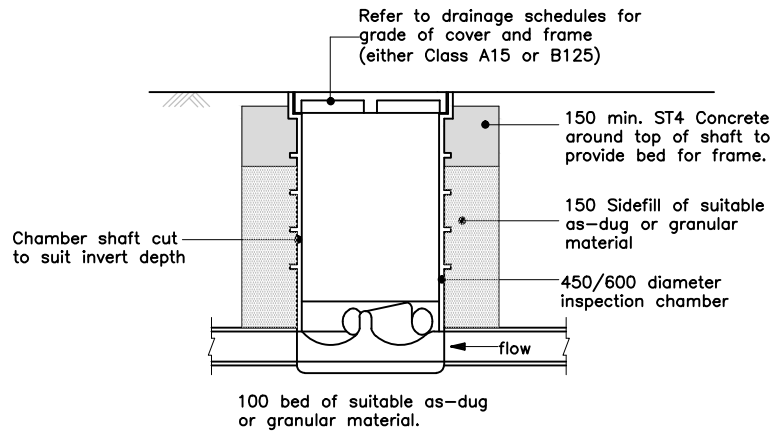

600 & 450mm $\varnothing$ Inspection Chambers Section

For use in pedestrian or lightly trafficked areas only

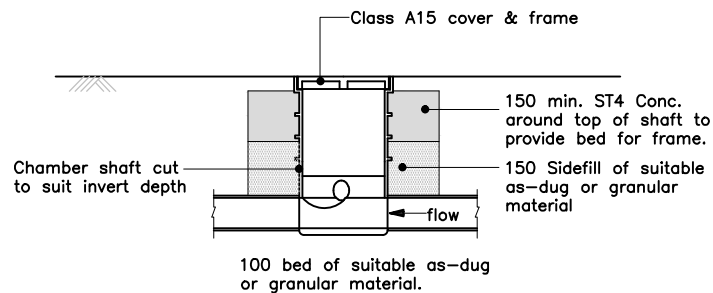

250mm $\varnothing$ Inspection Chamber Section

Pedestrian areas only

Notes

1. All dimensions are in millimetres.
2. Permitted materials :

Material	British Standards
Plastics :	
Pvc-u	BS 4660
Polypropylene	BS 5254
Vitrified clay	BS 65, BS EN295

- 3 Diameter / depth table :

Type	Internal diameter	Depth to i.l. (m)
Inspection chamber	600mm $\varnothing$	1.2 or less
Inspection chamber	450mm $\varnothing$	1.2 or less
Inspection chamber	250mm $\varnothing$	0.6 or less

D	DRAWING TITLE AMENDED TO SHOW 600 MANHOLE	GB-12-11
C	#600 INSPECTION CHAMBER ADDED	RL-13-06-08
B	NOTE 3 REVISED - #450 TO 1.2M OR LESS.	PF-28-05-02
A	250 $\varnothing$ INSPECTION CHAMBER DETAILS ADDED. NOTES 2 AND 3 ADDED.	PF-17-12-96

REV	DESCRIPTION	DATE
-----	-------------	------

Archibald Shaw

Consulting Civil & Structural Engineers
One Little London Chichester West Sussex PO19 1PP
Telephone: 01243 786471 Facsimile: 01243 778346
mail@archibaldshaw.co.uk www.archibaldshaw.co.uk

PROJECT		
Standard Detail 250mm, 450mm & 600mm Diameter Inspection Chambers		
DRAWN BY	CHECKED BY	DESIGNED BY
PEF	VC	VC
SCALE	DATE	
N.T.S.	AUG.95	
STD NO.	REVISION	
STD.01.20	D	