


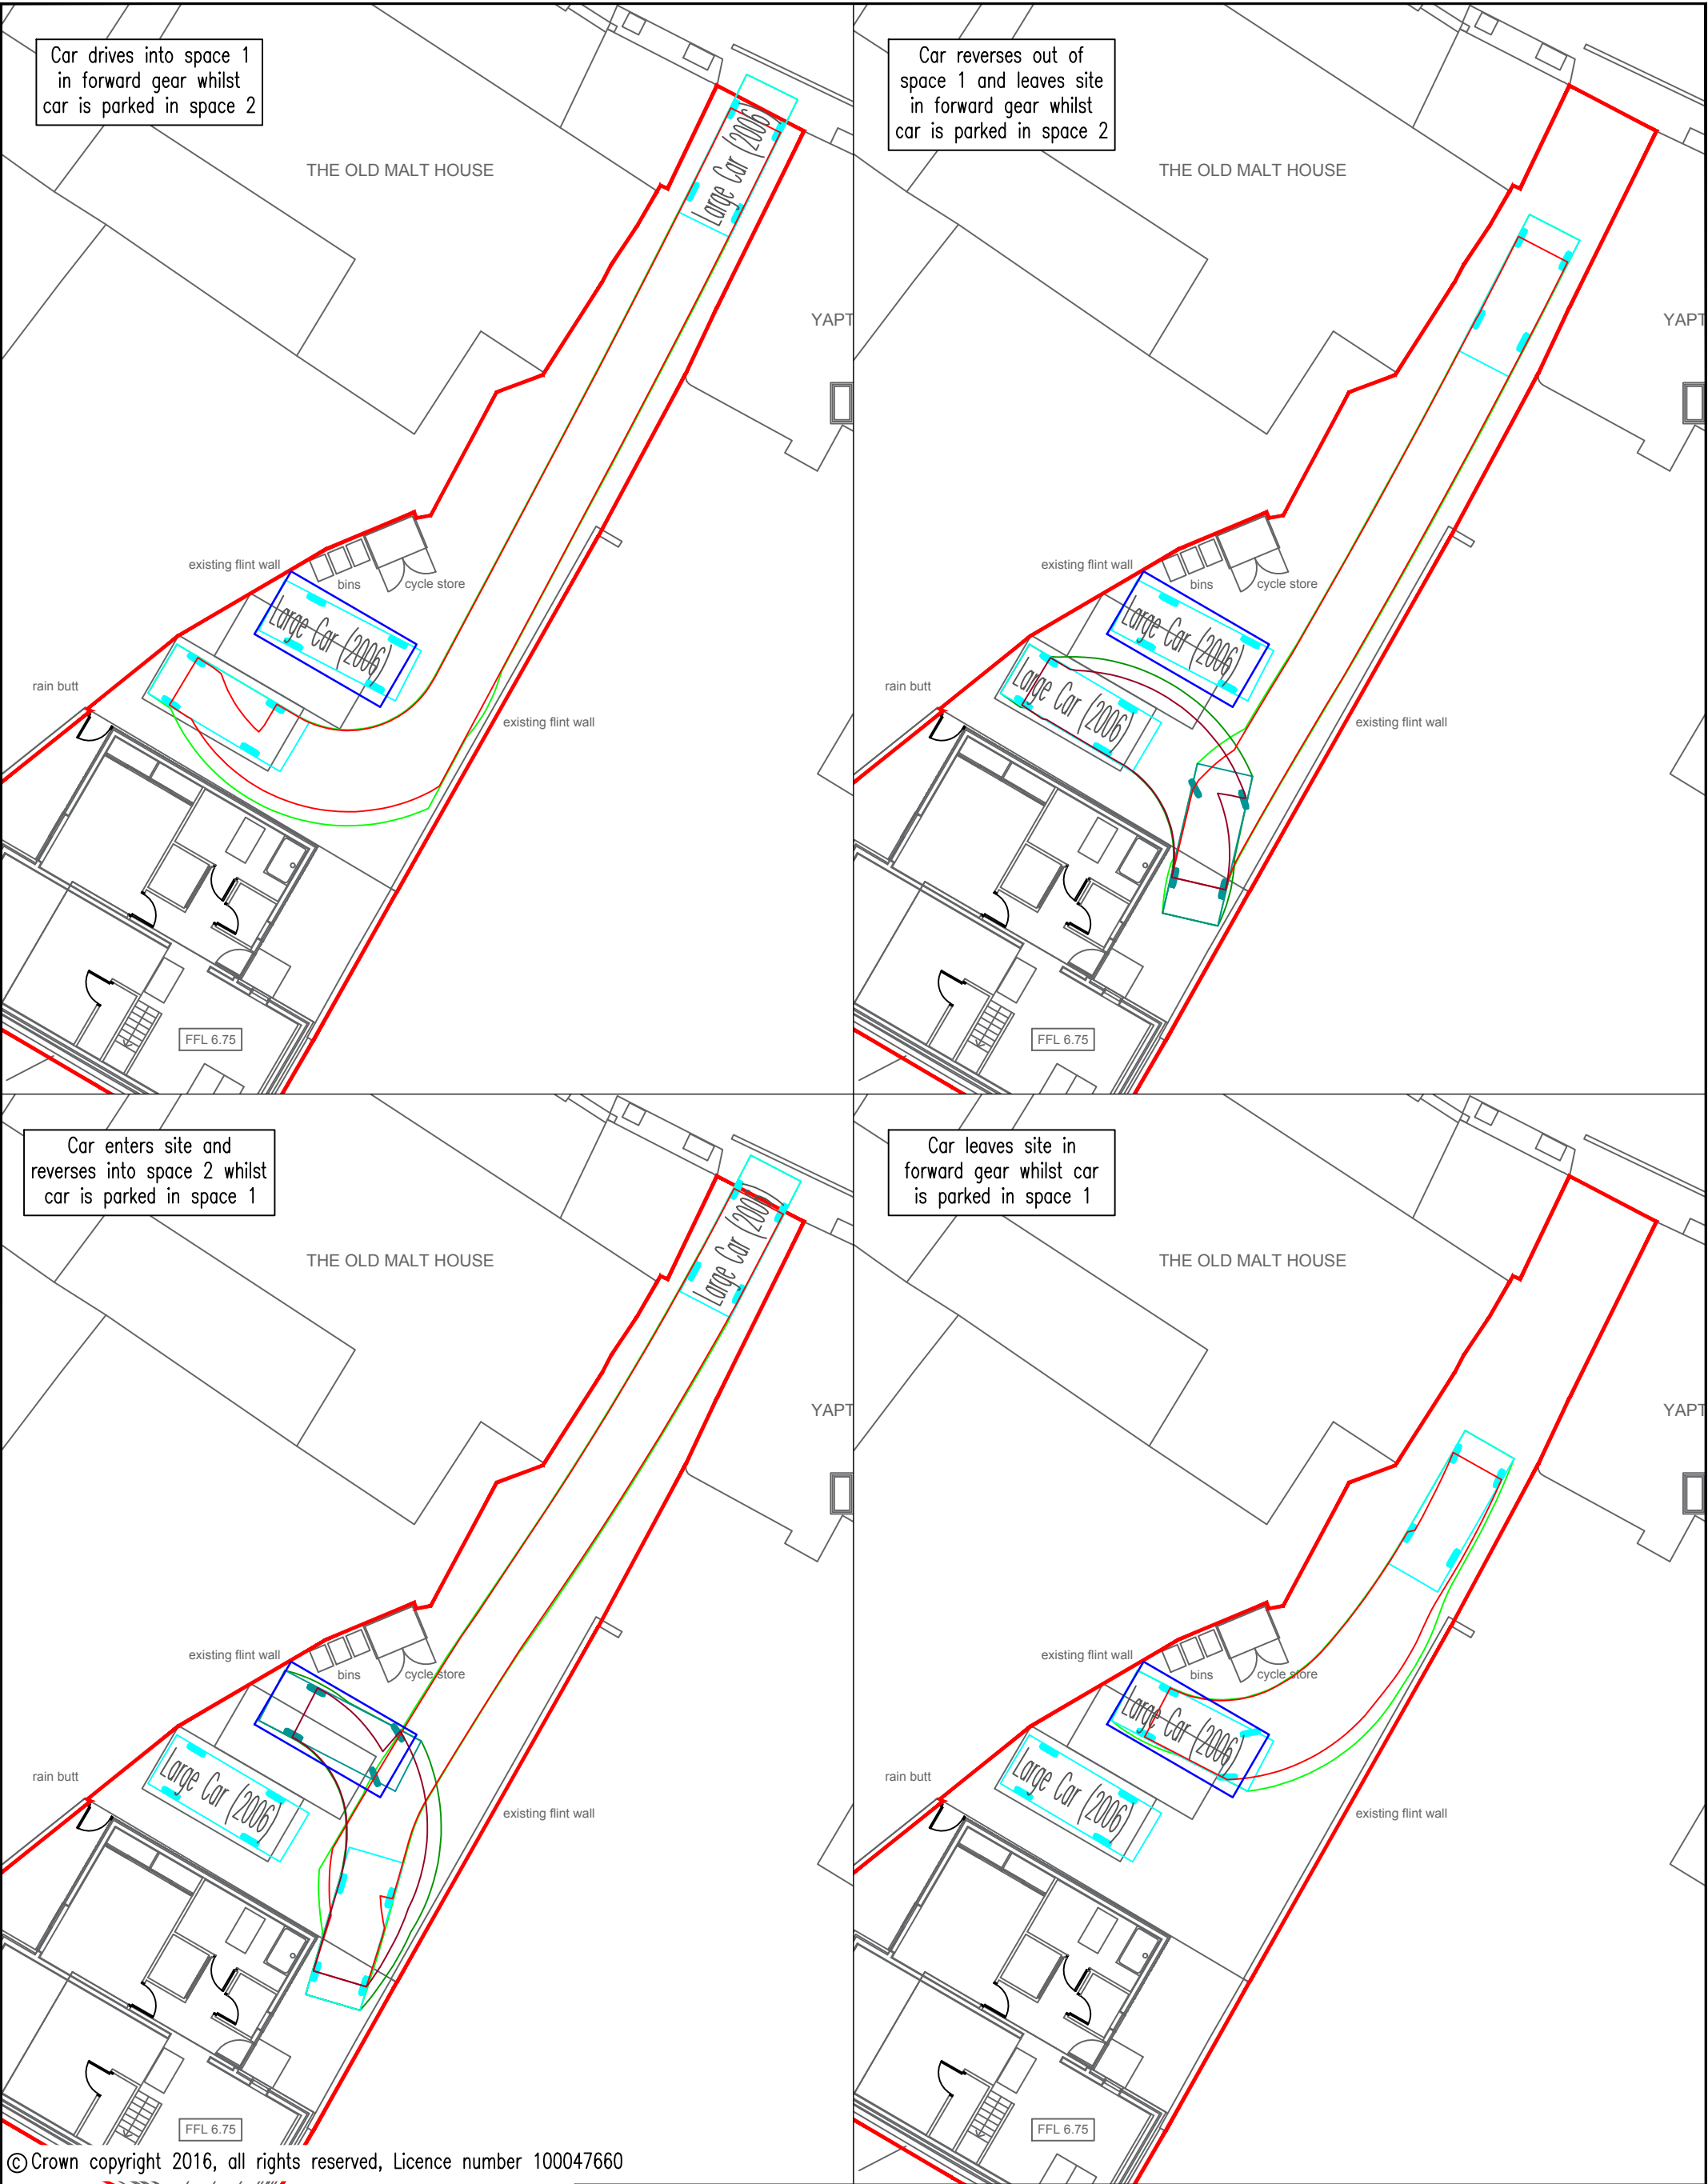

© Crown copyright 2016, all rights reserved, Licence number 100047660

Large Car (2006) Overall Length5.079m Overall Width1.872m Overall Body Height1.525m Min Body Ground Clearance0.310m Max Track Width1.831m Lock to lock time4.00s Kerb to Kerb Turning Radius5.900m	FIGURE TITLE Large Car Swept Paths		Development Transport Planning Kingswick House, Kingswick Drive, Sunninghill, Berkshire, SL5 7BH Tel: 01344 292366 Email: admin@developmenttp.co.uk	
	JOB TITLE Reptune, Main Road, Yapton	SCALES @ A3 SIZE 1:200	FIGURE NUMBER REPTUNE-TRK-001	REV.