




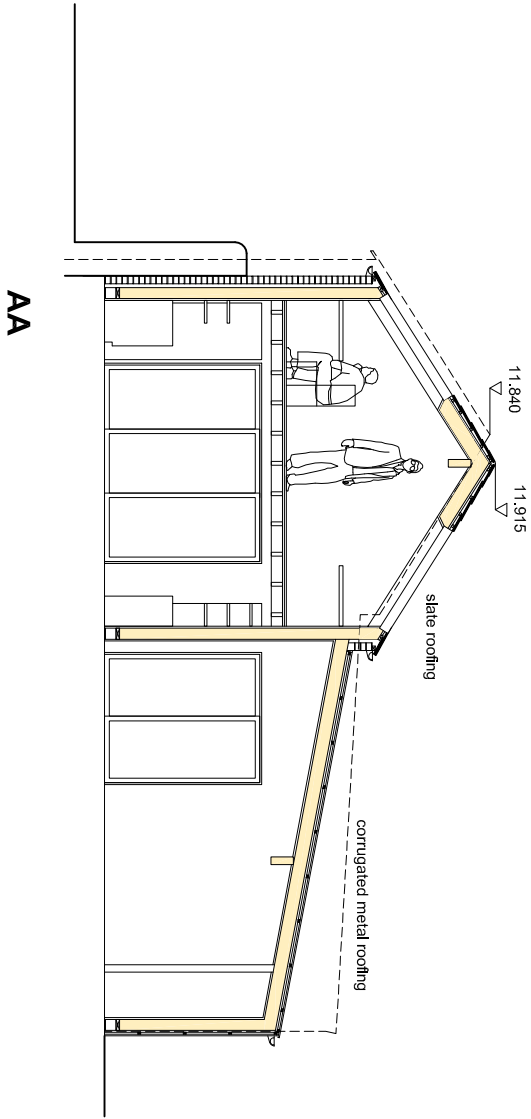


AA

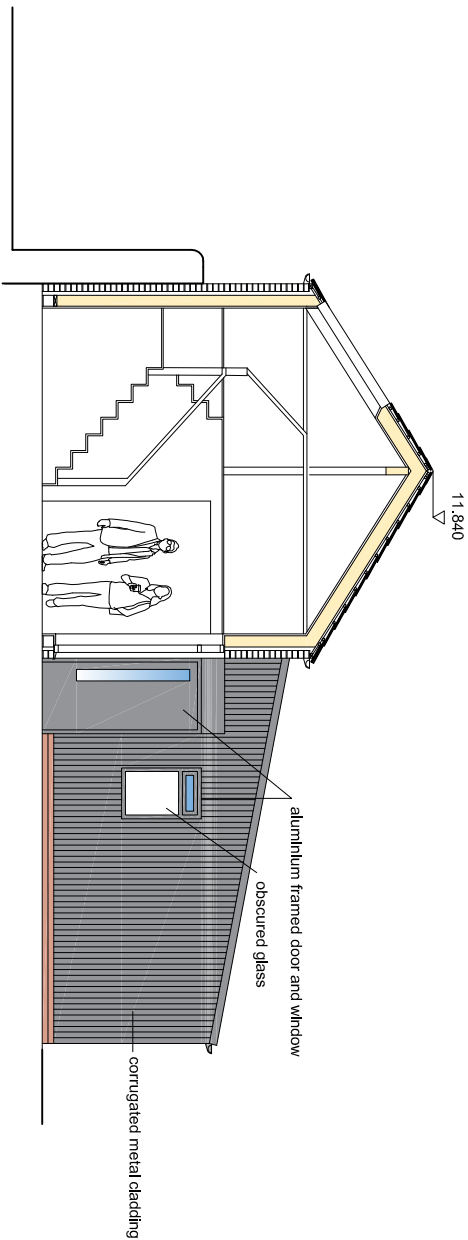


CC

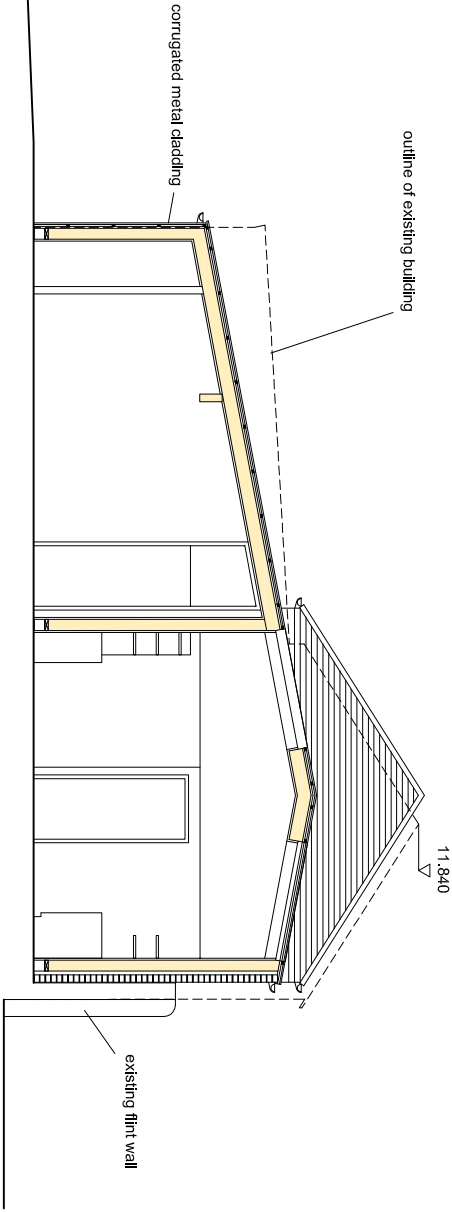

EE

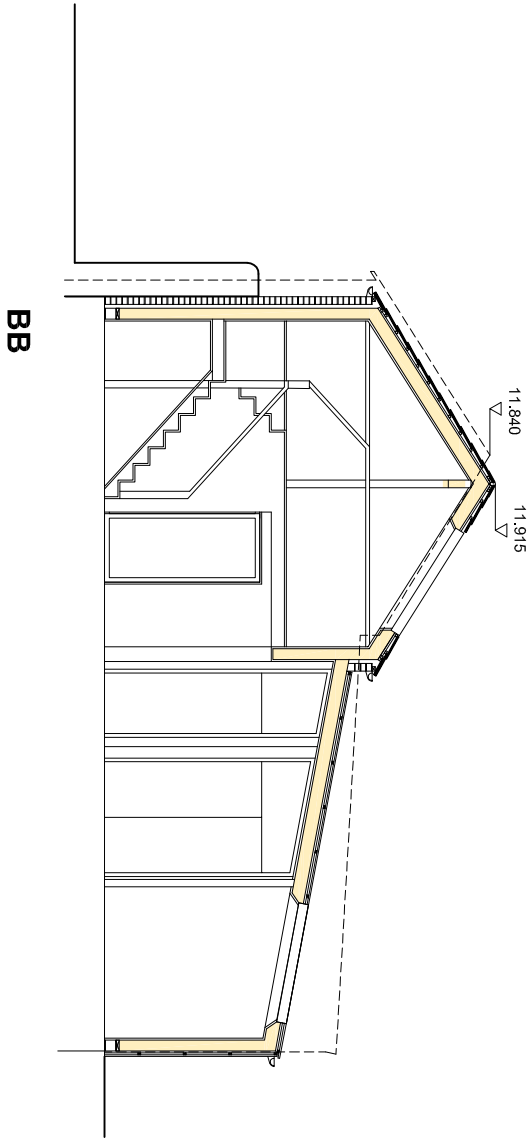

BB

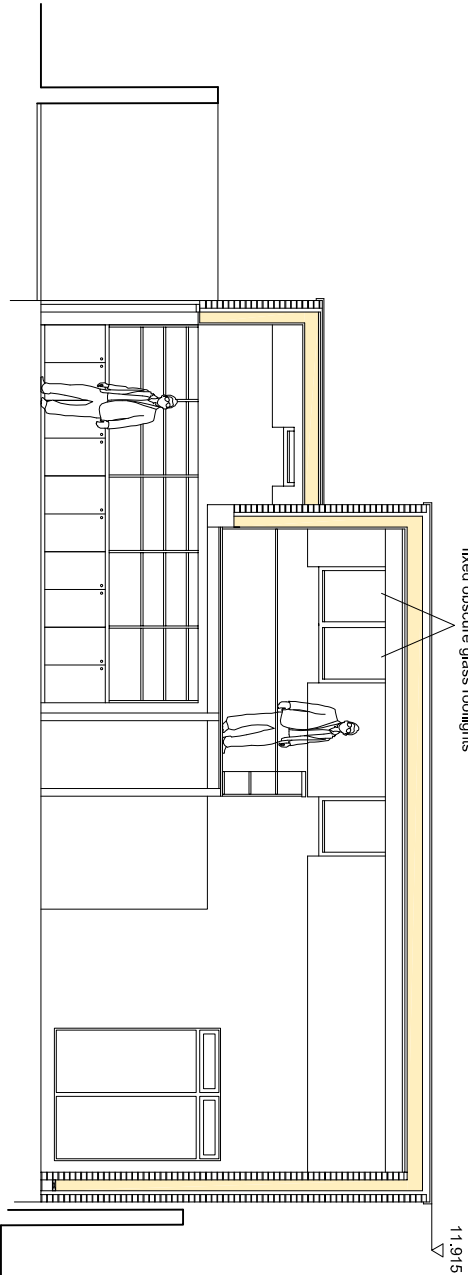

DD

A Living room window enlarged.
Entrance door recessed and canopy omitted.
Upper roof ridge height adjusted.
Roof terrace removed and replaced by extended lower roof.
Roof windows added in kitchen and studio.

21.06.2019 PM



PROJECT	CLIENT	DATE	DRAWN
Reptune Garage site Main Road YAPTUN	P Mountford	Feb 2019	pm
DRAWING	SCALE	DRAWING NO	REV
Proposed sections	1:100@A3	1801/05	A