

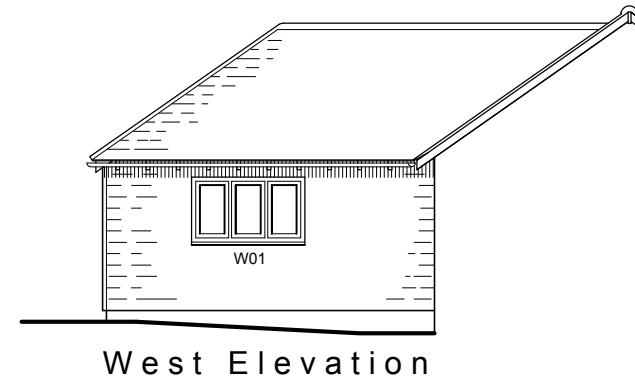
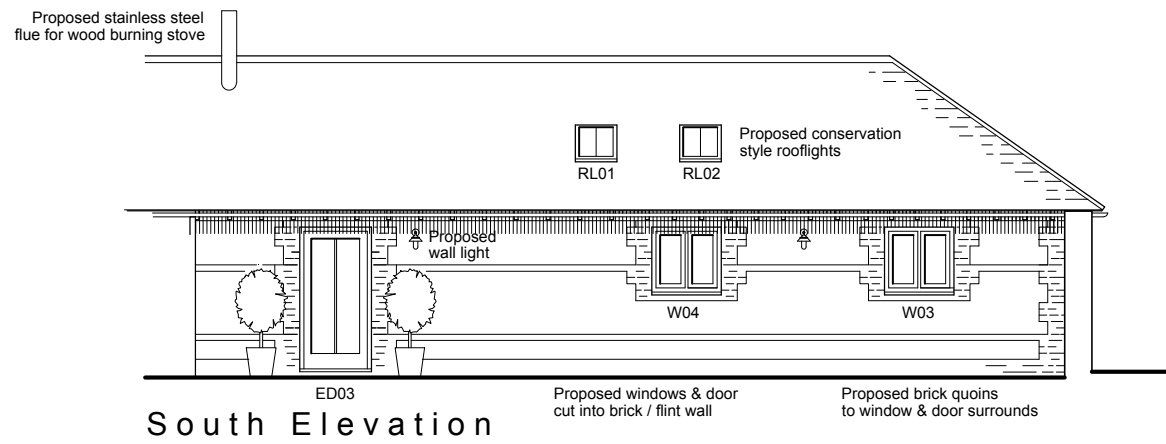
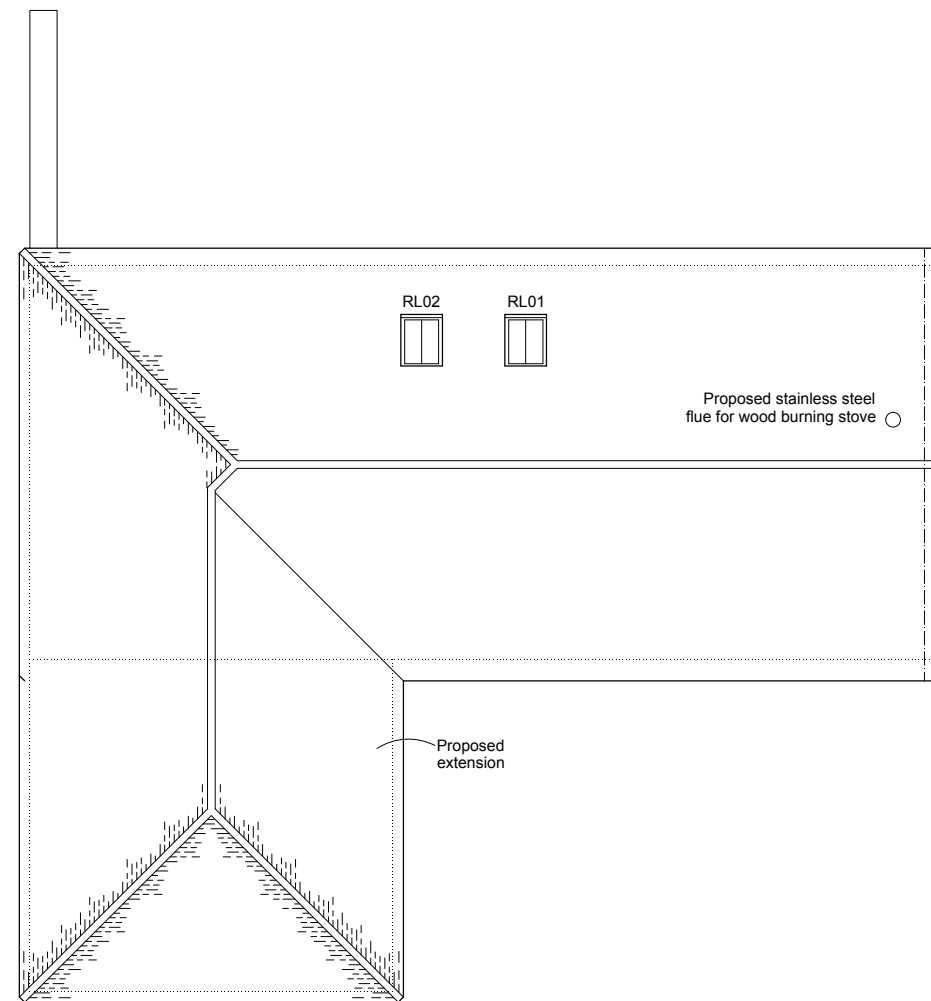
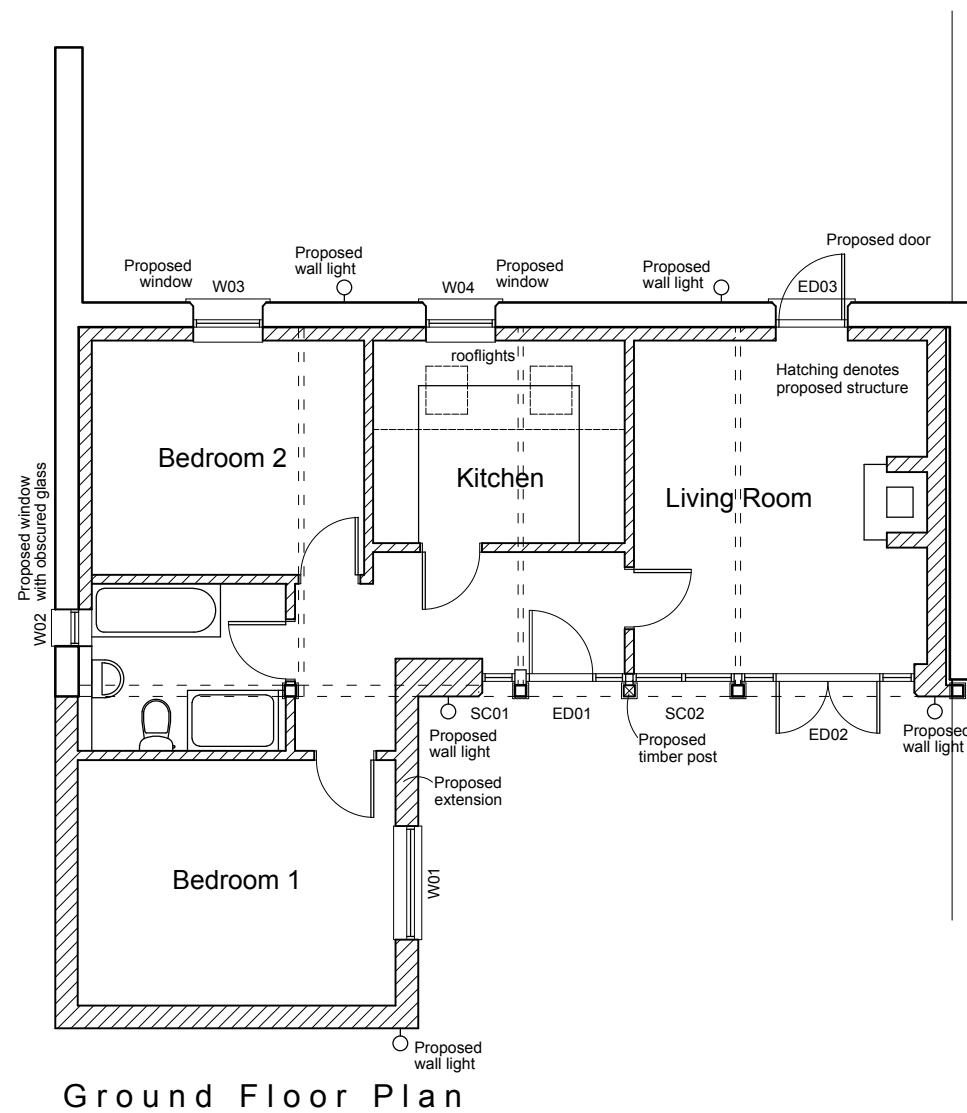


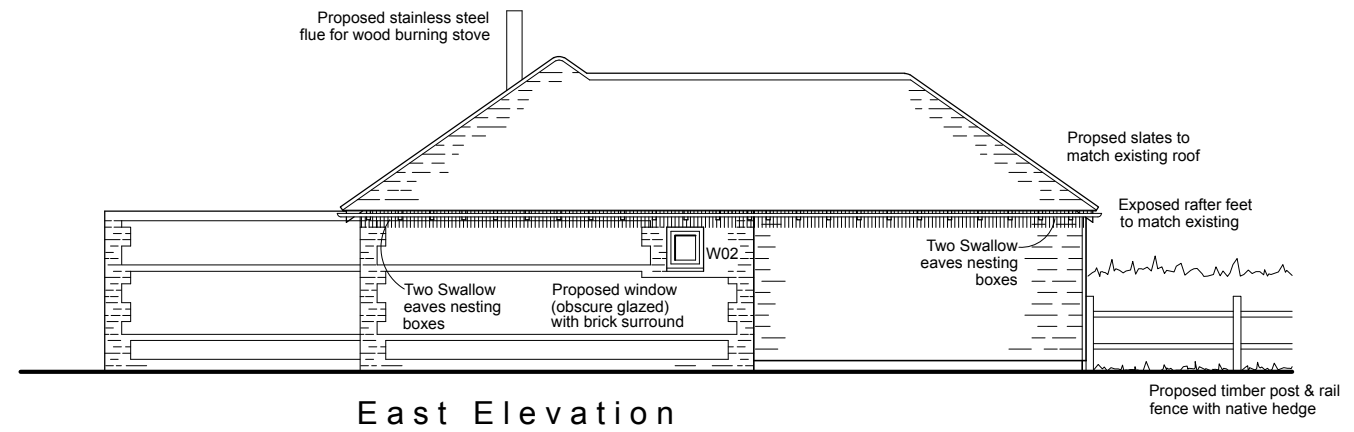

This drawing and its contents are the strict copyright of Architectura Design. No reproduction without permission. Do not scale. Written dimensions to be used where given. All dimensions and details to be checked on site. FOR PLANNING PURPOSES ONLY

Revision A : 02.03.21 : West elevation title corrected

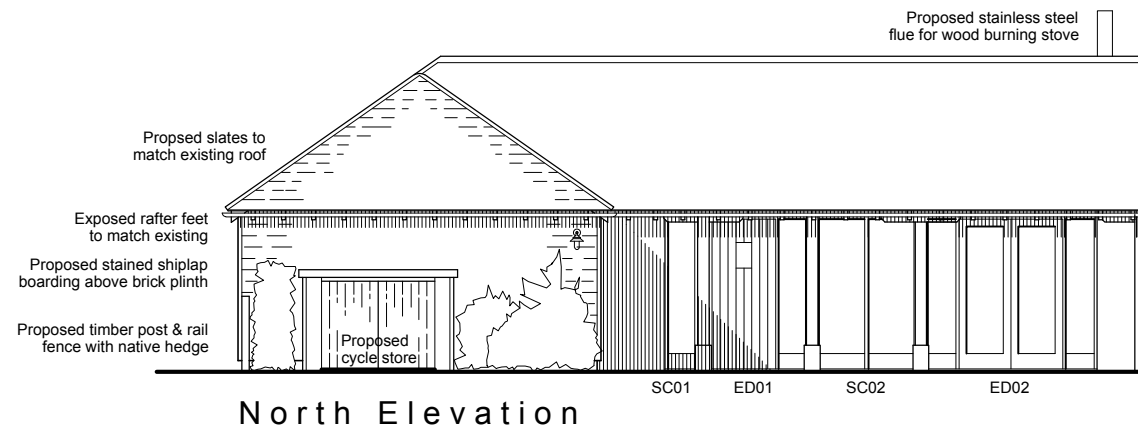

0 1 2 3 4 metres

Architectura
Architectural Design & Drawing Service

Proposed Barn Conversion
at North Barn, Hoe Lane, Flansham
for Ms R Parker & Mr B Martin

Drawing P01a November 2020 Scale 1:100 @ A3
Proposed Drawing - Floor Plan, Roof Plan & Elevations