




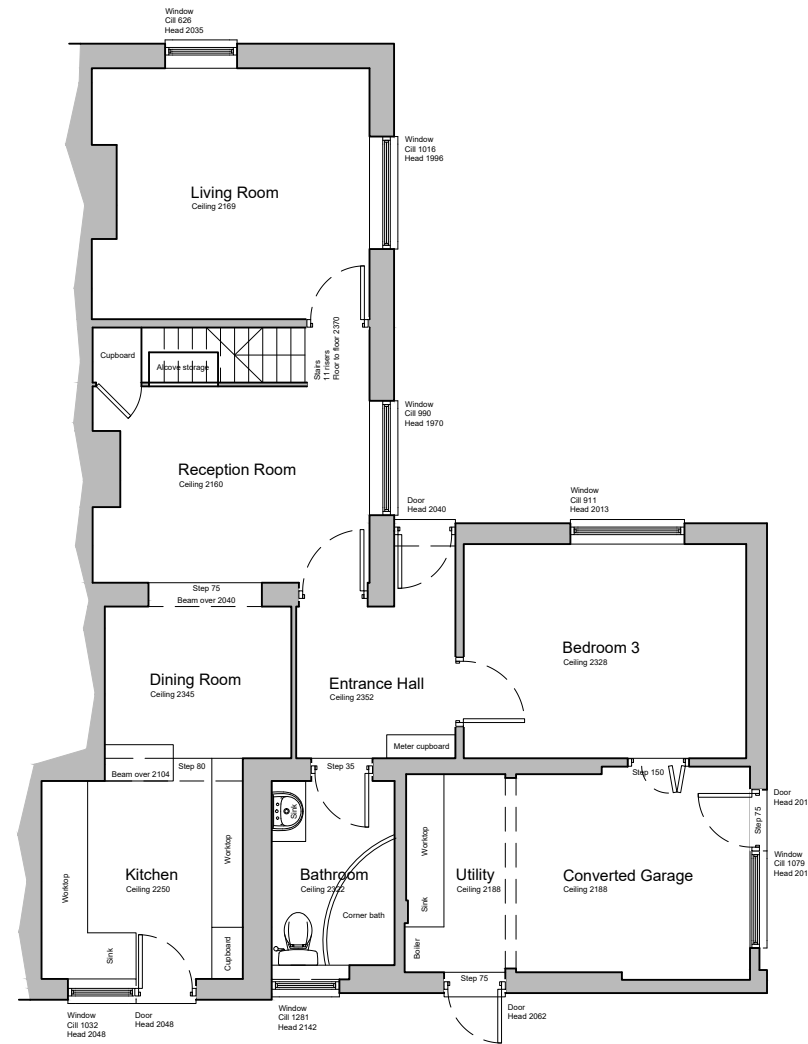


Ground Floor Plan as Existing 1:100

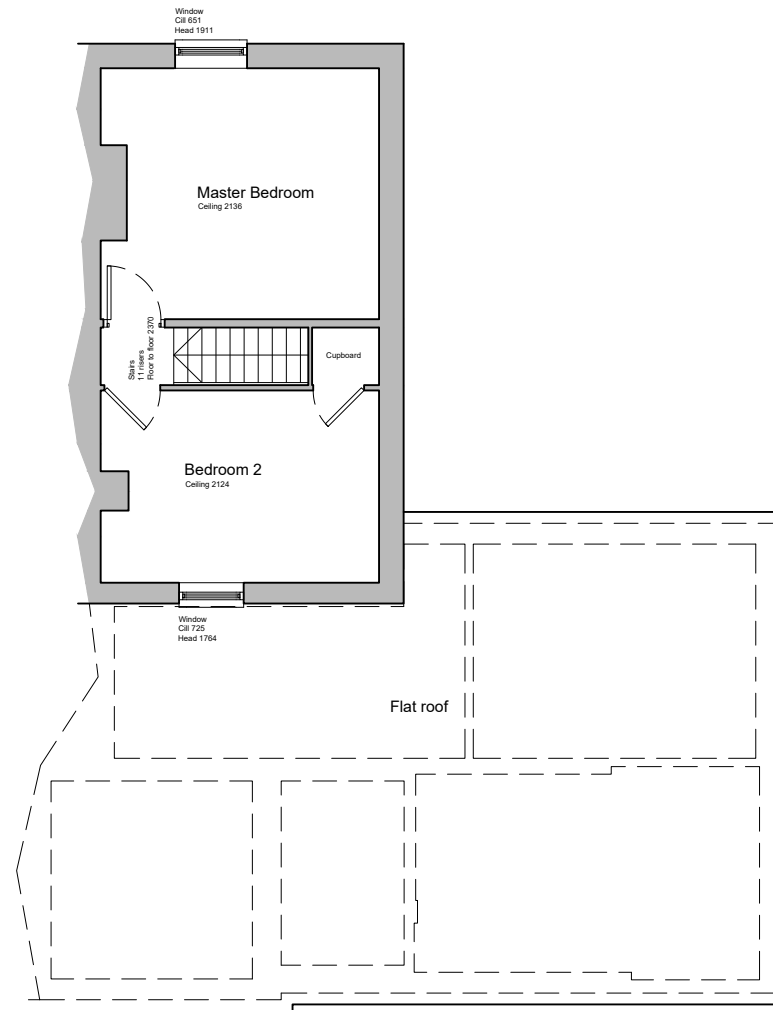

First Floor Plan as Existing 1:100

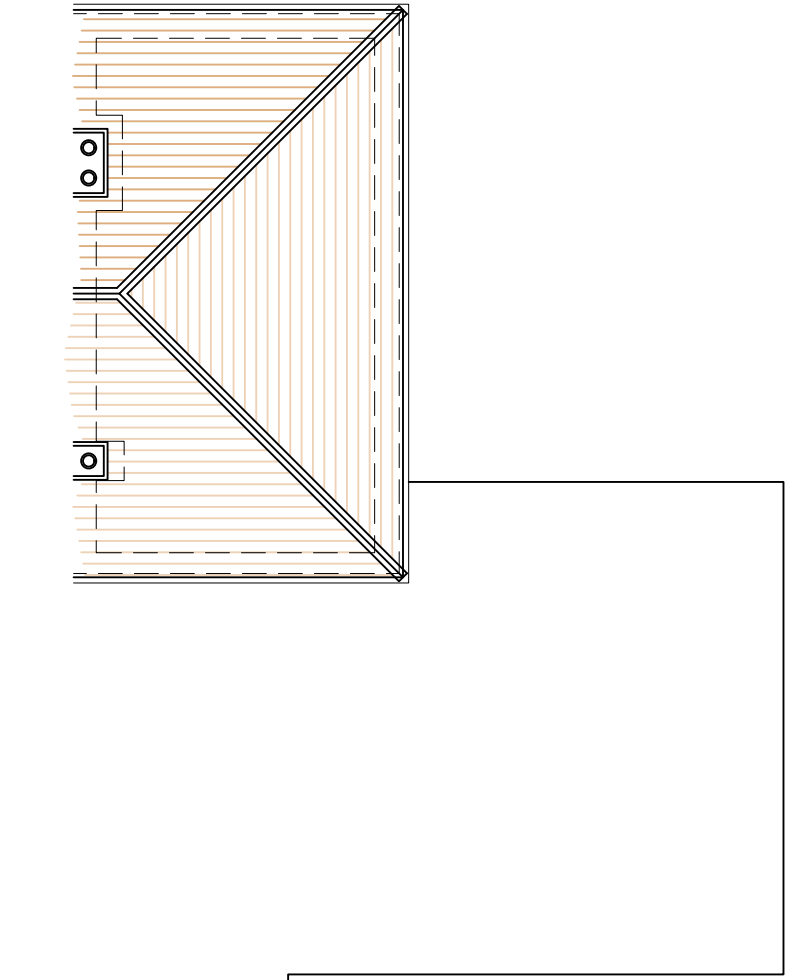

Roof Plan as Existing 1:100

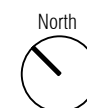

Mr and Mrs Masters
1 Tilington Cottages, Main Road, Yapton, Arundel, BN18 0EU

Planning
Plans as Existing

Notes:
Date: 15.02.22 Scale: 1:100 @ A3

Drawing Ref: 2143-110-0