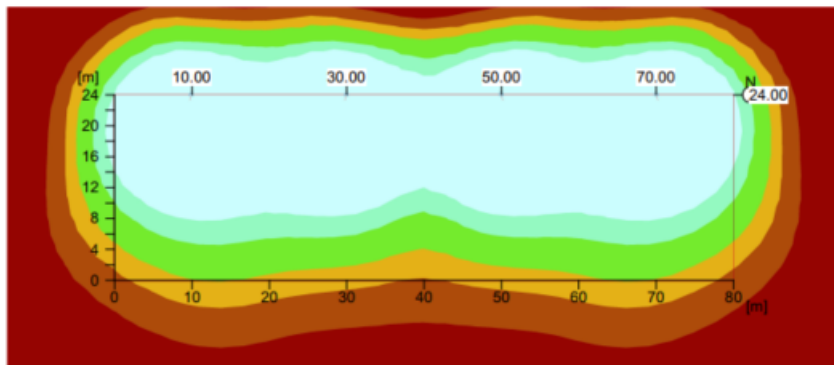


General

Calculation algorithm used
 Height of evaluation surface
 Height (phot. centre) [m]:
 Maintenance factor

Average indirect fraction
 0.00 m
 9.96 m
 0.80

Total luminous flux of all lamps
 Total power
 Total power per area (9.96 m²)
 Upward light ratio (ULR)

115052 lm
 948 W
 0.49 W/m²
 0.01