


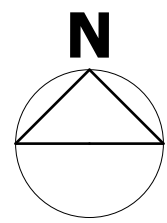


SITE PLAN 1:500

- KEY**
- Drainage Easment
 - Existing Trees
 - Proposed Trees
 - Landscaped Buffer
 - 2m High Proposed Native Hedgerow Planting
- 1) Existing gated Access
2) Max. 1m High Close Board Fence
3) Parking for Plots 1-3
4) Visitor Parking Space
5) Bin Store for Plots 1-3
6) Existing Parking for Bungalow
7) Existing Bungalow
8) Cycle Store
9) Acoustic Fence



REV	DESCRIPTION	DATE	AUTHOR	CHK'D	NOTES
A	Layout updated	21/05/25	CW		
B	Revised layout	14/07/25	CW		
C	Updated Layout	27/08/25	CW		
D	Fence height amended	09/10/25	CW		
E	Re-submission	14/04/26	CW		

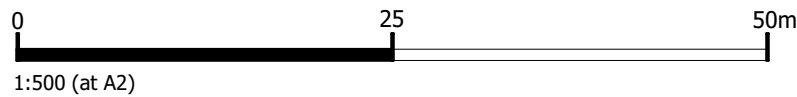

DATE
MAY 2025
SCALE @ A2
1:500

AUTHOR
CW
CHECKED BY

PROJECT
Proposed Chalets, Sunnymead, North End Road,
Yapton
CLIENT
Mr & Mrs Brazil
STATUS
FOR PLANNING
DRAWING
PROPOSED SITE/BLOCK PLAN

PROJECT NO. 638
DRAWING NO. 101
REV.E