




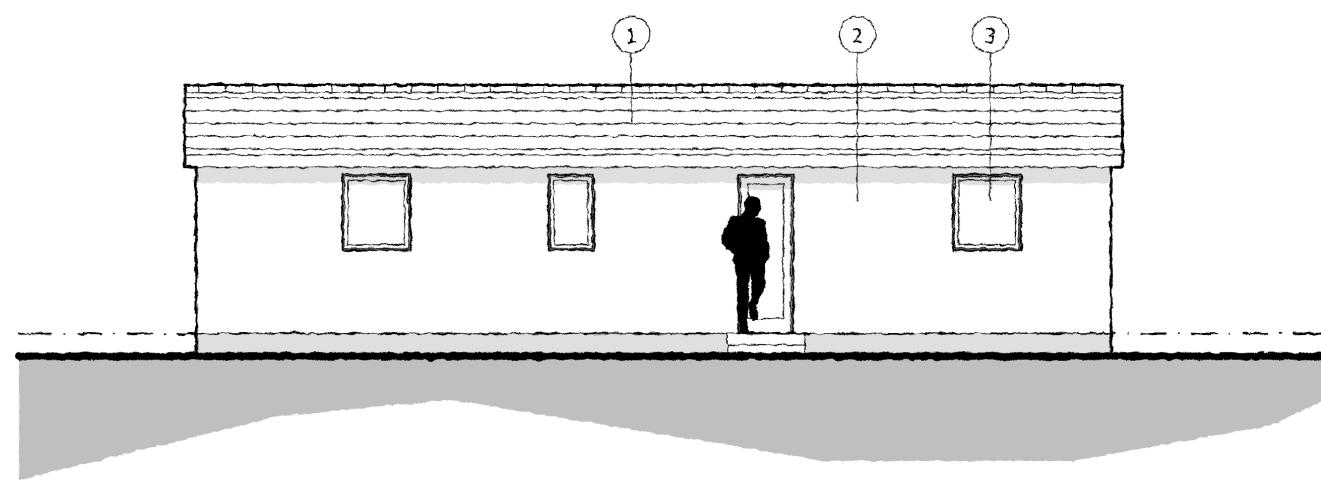


SIDE ELEVATION [1] - [1:100]

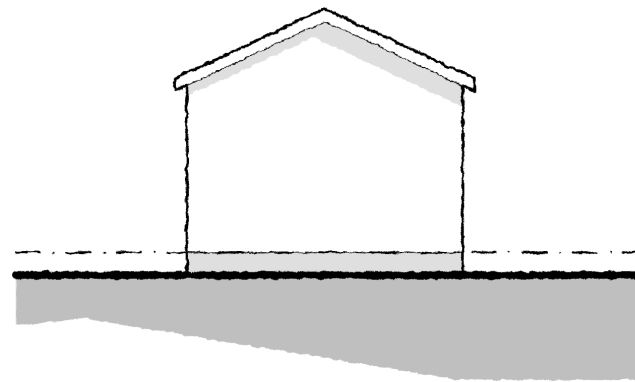


REAR ELEVATION - [1:100]

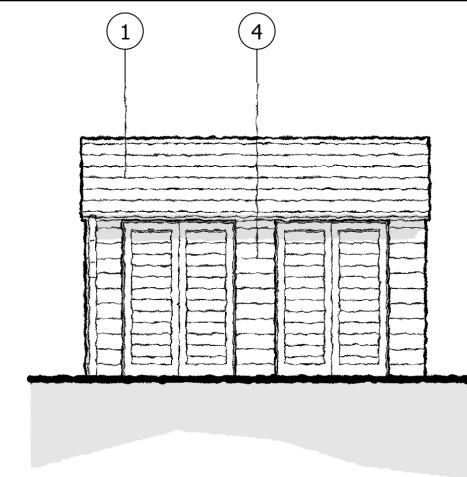


FRONT ELEVATION - [1:100]

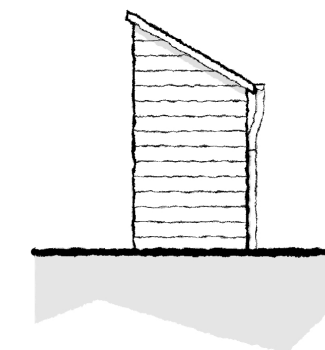


SIDE ELEVATION [1] - [1:100]

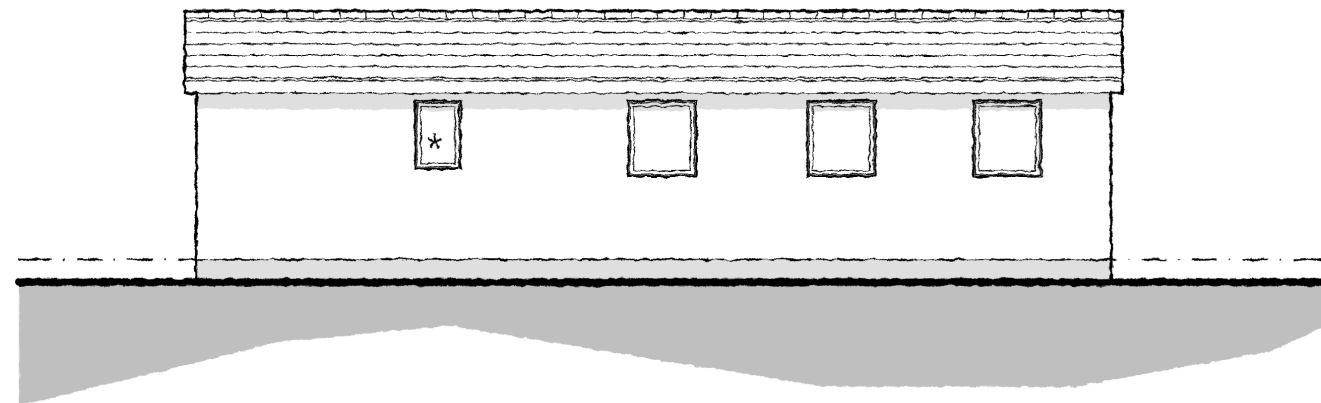


SIDE ELEVATION [2] - [1:100]

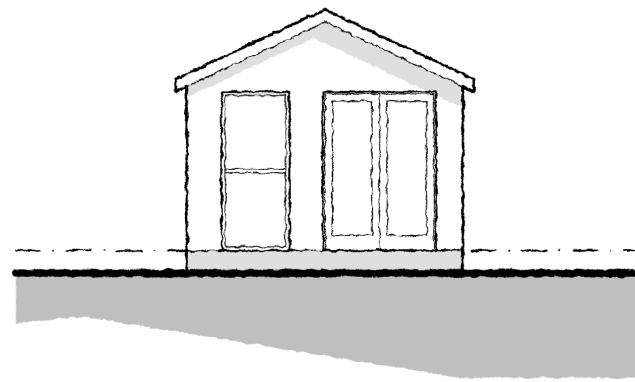


FRONT ELEVATION - [1:100]

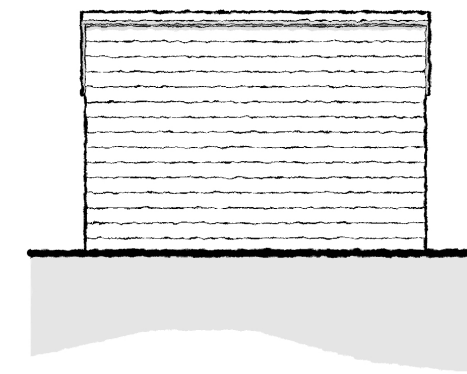

REAR ELEVATION - [1:100]

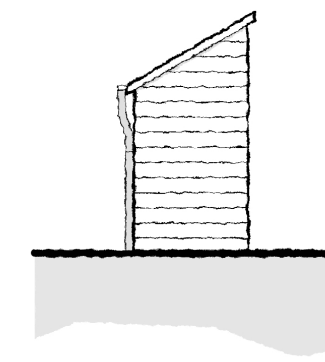

SIDE ELEVATION [2] - [1:100]

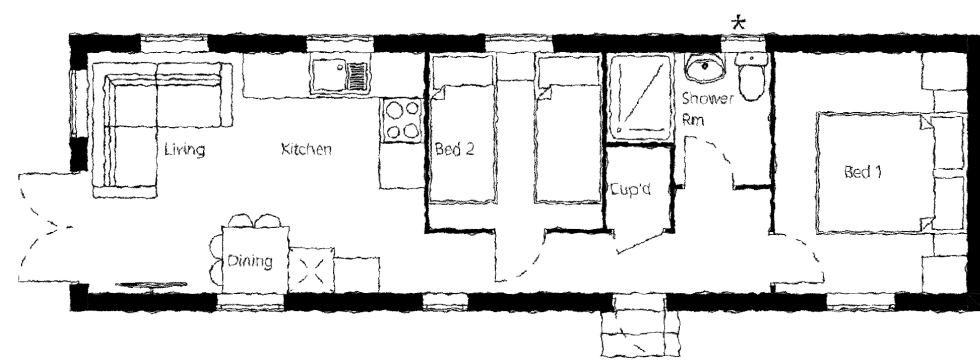


TYPICAL CHALET FLOOR PLAN - [1:100]

MATERIALS KEY

- 1] Dark grey Roof
- 2] Cream Coloured External Metal Finish
- 3] White Upvc Double Glazed Windows and Doors
- 4] Horizontal Timber Cladding

*Obscure Glazing

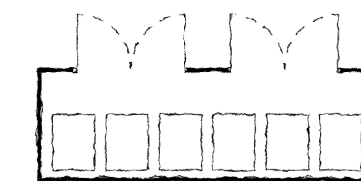

BIN STORE FLOOR PLAN - [1:100]




STREET SCENE - Viewed from North End Road [1:200]



KEY PLAN - [nts]

REV	DESCRIPTION
A	Bin Store Plan & Elevations Added
B	Fence height amended and hedgerow added
C	Re-submission

DATE	AUTHOR	CHK'D	NOTES
27/08/25	CW		
09/10/25	CW		
13/04/26	CW		

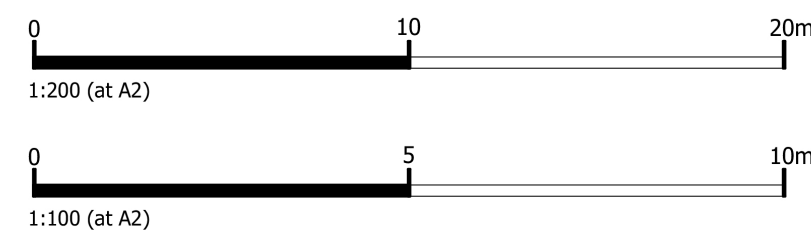

DATE
MAY 2025
SCALE @ A2
1:100 & 1:200

AUTHOR
CW
CHECKED BY

PROJECT
Proposed Chalets, Sunnymead, North End Road,
Yapton
CLIENT
Mr & Mrs Brazil
STATUS
FOR PLANNING
DRAWING
**PROPOSED PLAN ELEVATIONS and
STREET SCENE**

PROJECT NO.
638

DRAWING NO.
200

REV. **D**