

DATUM 2.000		LP		HP	
CHAMAGE		290.000	295.213	300.000	301.043
					305.000
					305.213
EXISTING GROUND LEVEL	5.813	5.881	5.870	5.872	310.000
			5.872		
			5.880		320.000
			5.90		330.000
			6.00		340.000
			6.05		350.000
			6.20		360.000
			6.20		370.000
			6.30		380.000
			6.40		390.000
			6.327		
			6.320		400.000
			6.60		410.000
			6.264		414.879
			6.269		420.000
			6.37		430.000
			6.33		434.380
			6.37		
			6.50		
			6.18		
			4.43		
			6.00		

G=0.50%		Curve L=44.879m		G=0.10%	
1:200.0				1:1000.0	
LEFT HAND CHANNEL	6.158	6.111	6.059	5.989	6.035
	6.038	5.992	5.939	5.871	5.920
					6.085
					6.135
					6.185
					6.235
					6.285
					6.335
					6.375
					6.388
					6.380
					6.320
					6.300
					6.245
					6.254
					6.260
RIGHT HAND CHANNEL					


Road 3

C	28.01.21	Hydro brake manhole and headwall references amended	KN
B	14.10.20	Sub base formation levels & specification added	KN
A	14.10.20	Initial Issue	KN
Rev.	Date	Details	Initials

Drawing Status
PRELIMINARY FOR CONSTRUCTION

Project
CINDERS NURSERY: PHASE 2
YAPTON

Client

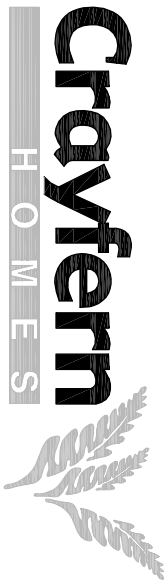



KAZYS NARBUTAS
CONSULTING

Civil Engineering Consultant

Unit: 38, Tamara Court, Tamara Lane, East Wellow, Romsey, Hants. SO1 4DP
Telephone: 01794 522903 Email: karry.n@kac-mail

Drawing Title Engineering Details Longitudinal Sections			
Drawn KN	Checked H1:1-500, V:1-100	Page Size A2	Date 10.20
Job No. KNC2006	Drawing No. 503-01		Revision C