


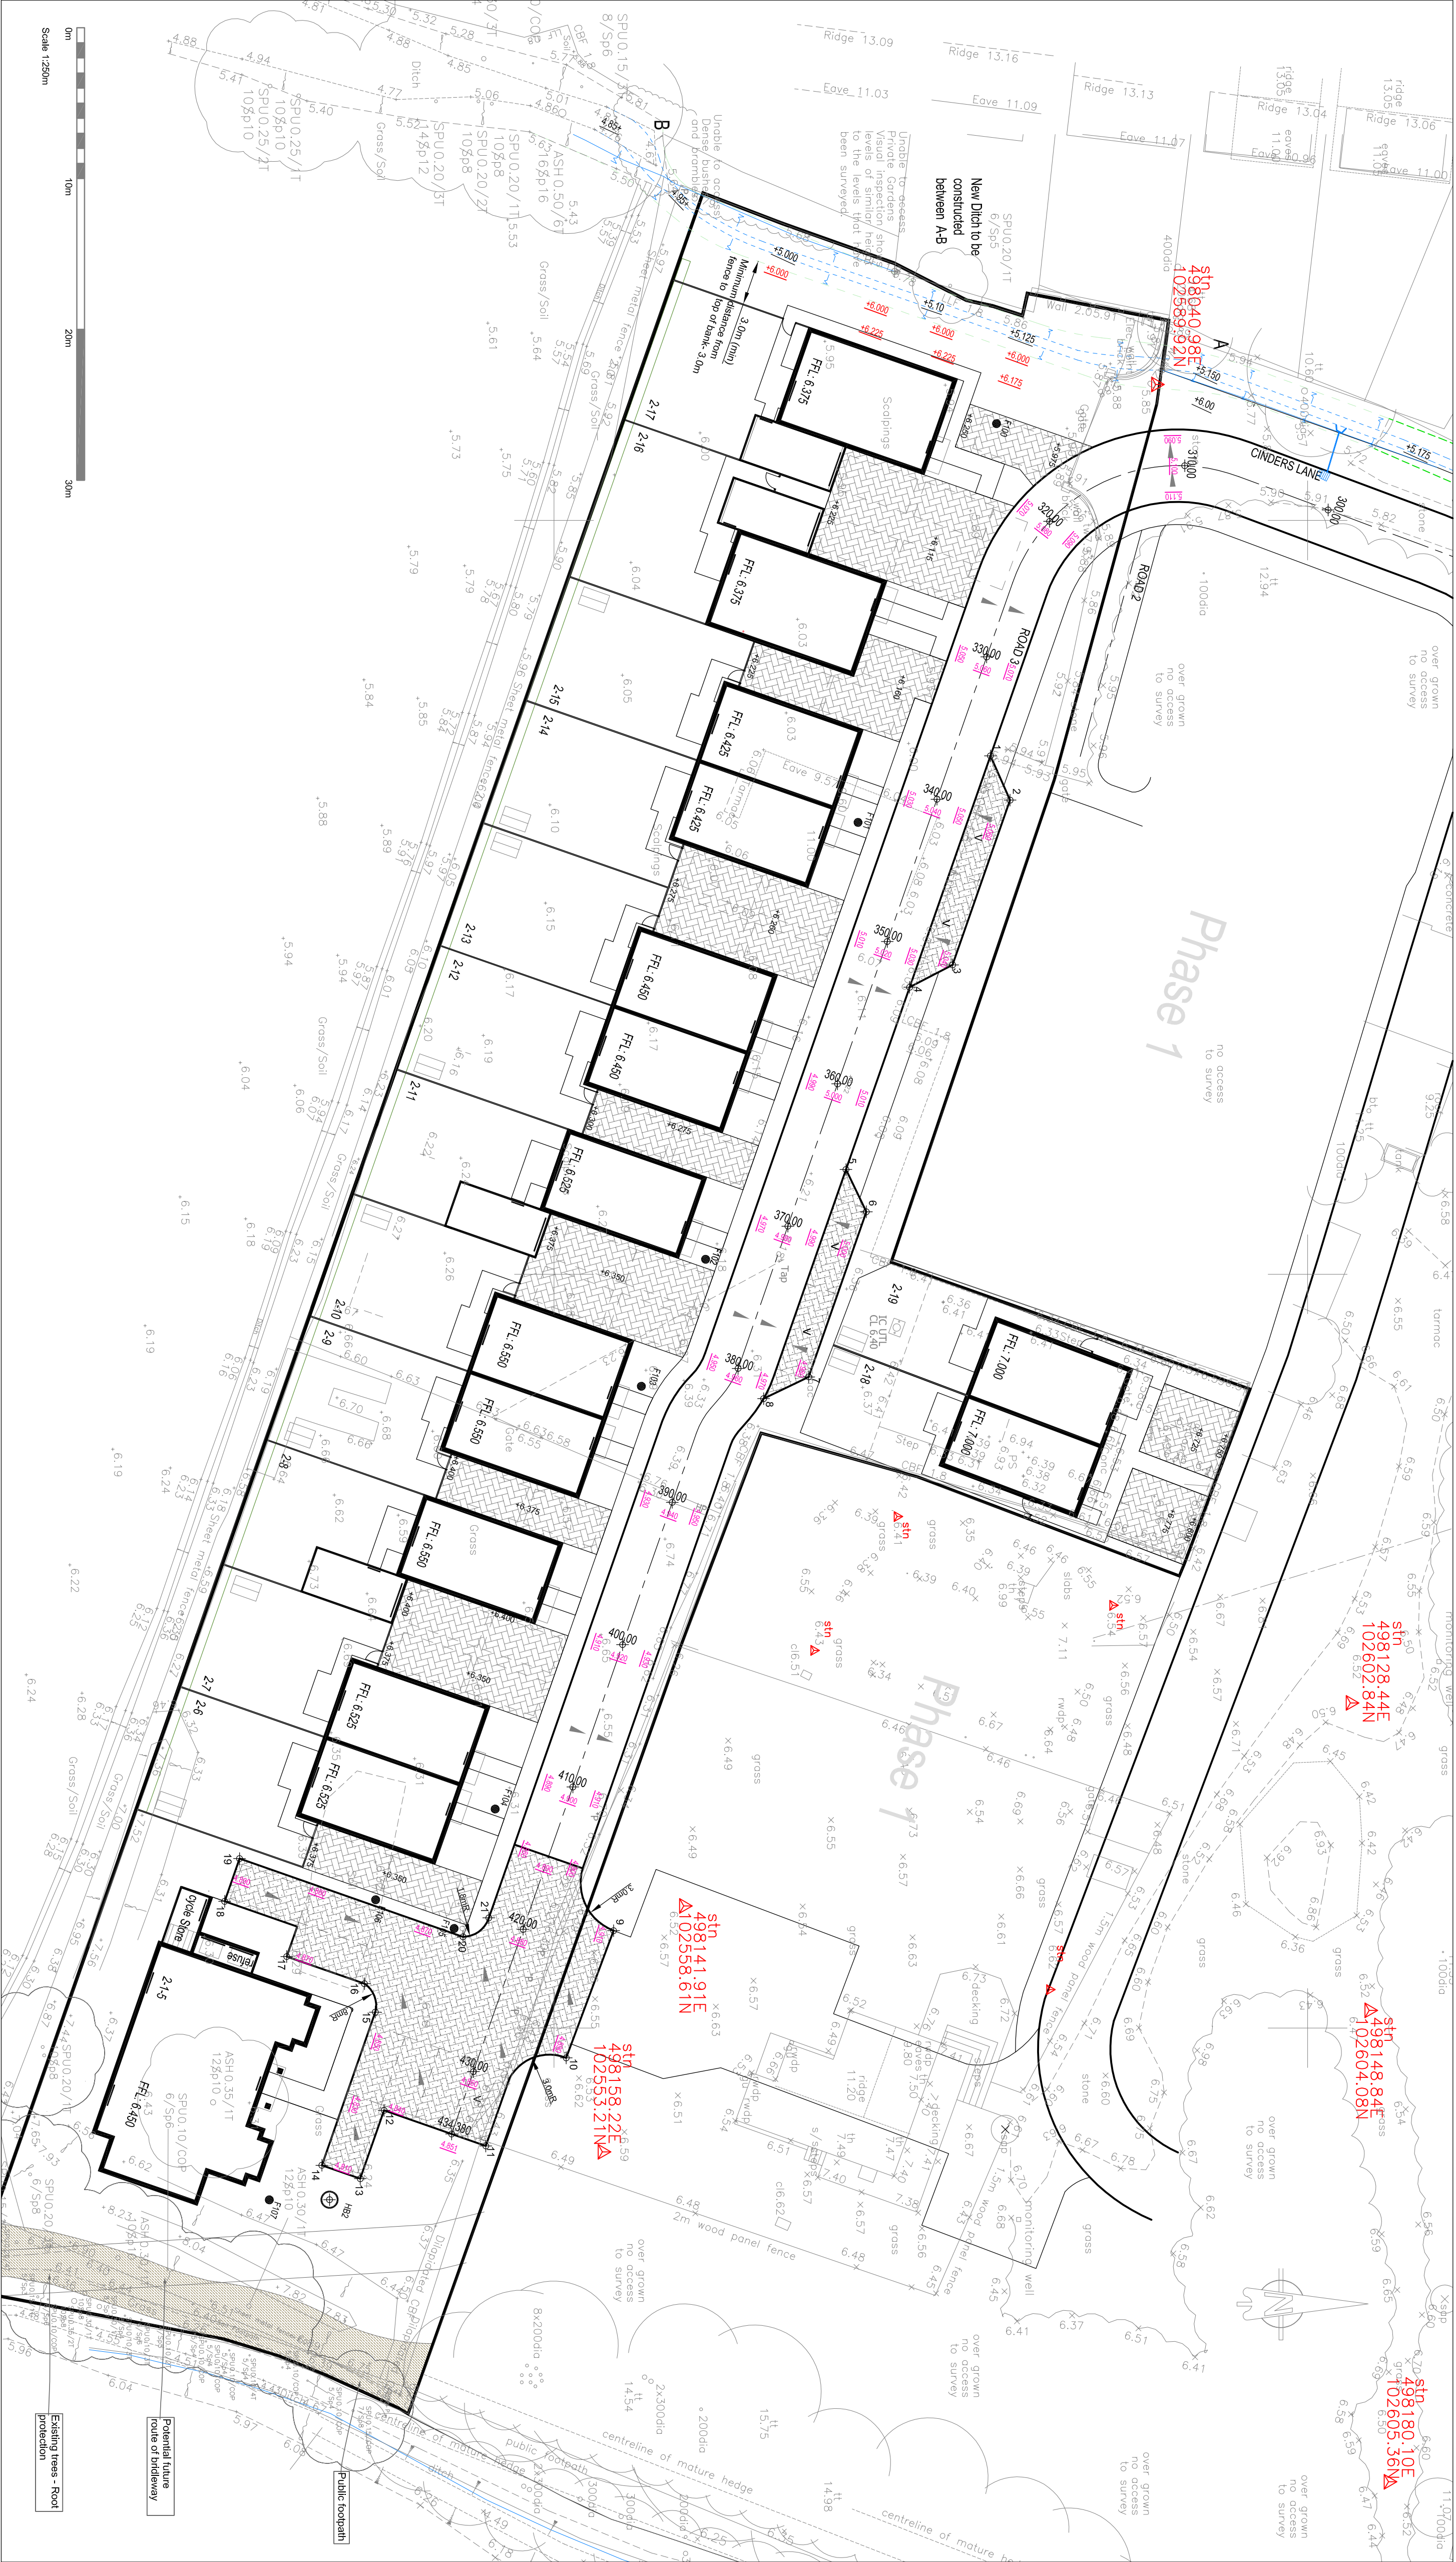

4.000 Proposed finished levels
4.000 Proposed formation levels
(bottom and base levels)
FFL 6.75 Proposed Finished Floor Level
Survey station data
4.0027 825
102790.67N



Points Co-ordinate Schedule

Point	Eastings	Northings



Surveyors Information




Survey Notes


RISK ANALYSIS KEY:

- Includes a residual risk requiring a
- Consideration action
- Includes a residual risk for information
- Includes a residual risk requiring a
- prohibitive action
- Indicates a residual risk as a Warning

SAFETY, HEALTH & ENVIRONMENTAL INFORMATION
CDM Regulations 2015

In addition to the hazards risks normally associated with the drawing role should be made of the following:

- Working in vicinity of live Highway
- Excavation work being undertaken
- Deep excavations

It is assumed that all works will be carried out by a competent contractor working, where appropriate, to an approved method statement. Contractor is not relieved of any of his obligations under all applicable health and safety regulations.

KAZYS NARBUTAS CONSULTING
Civil Engineering Consultant

Client: Crayfern Homes

Project: CINDERS NURSERY: Phase 2

YAPTON

Drawing Title: Engineering Details

Setting Out: Coordinates & Levels




Drawn No: KNC2006 Revision: B