




- All dimensions in millimetres unless otherwise indicated. All levels in metres relative to Ordnance Datum and are positive (AOD) unless otherwise indicated.
- Figure dimensions only to be taken from this drawing, do not scale. Dimensions to be checked on site.
- For civil and structural matters including existing and proposed services, sub-base construction and site structures (including retaining walls over 900mm height) refer to information by others.
- The original version of this drawing was produced in colour - monochrome copies should not be relied upon to accurately reflect all drawing elements.
- This drawing has been prepared for planning purposes only and should not be used for magnification, tender or construction.

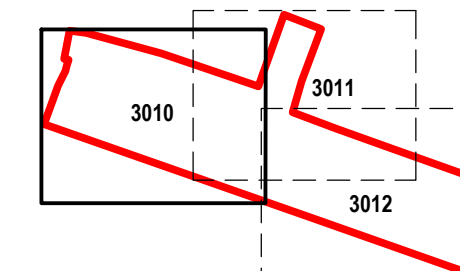

KEY PLAN 1:2500

KEY

- | | |
|---|------------------------------|
|  | 0.9m h clipped hedge |
|  | 0.9m h native hedge |
|  | Native shrub mix |
|  | Shrub and herbaceous gardens |
|  | Species-rich wildflower |
|  | Amenity grass (turf or cut) |
|  | Climbers |
|  | Bulbs in grass |

