




0m 5m north

- All dimensions in millimetres unless otherwise indicated. All levels in metres relative to Ordnance Datum and any positive (ADU) unless otherwise indicated.
- Figure dimensions only to be taken from this drawing, do not scale. Dimensions to be checked on site.
- For civil and structural matters including existing and proposed services, sub-base construction and site structures (including retaining walls over 900mm height) refer to information by others.
- The original version of this drawing was produced in colour - monochrome copies should not be relied upon to accurately reflect all drawing elements.
- This drawing has been prepared for planning purposes only and should not be used for quantification, tender or construction.

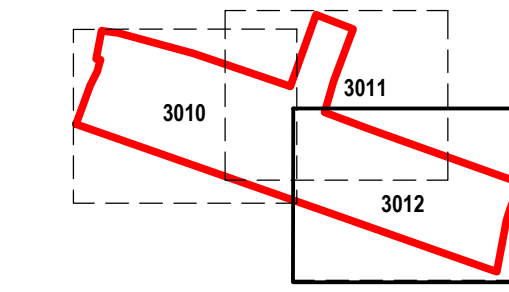

KEY PLAN 1:2500

KEY

- 0.9m h clipped hedge
- 0.9m h native hedge
- Native shrub mix
- Shrub and herbaceous planting to private and communal gardens
- Species-rich wildflower meadow
- Amenity grass (lawn or seeded)
- Climbers
- Bulbs in grass

Planting Schedule

Abbreviation	Species	Height	Specification	Density	Qty.
Ligu_oval	Ligustrum ovalifolium	80-100cm	0/2: Cutting; Branched: 5 brks: B	3/m²	126 No.

Shrubs						
Abbreviation	Species	Height	Pot Size	Specification	Density	Qty.
An hj	Anemone x hybrida 'Honore Jobert'		2L	Full Pot: C	6/m ²	126 No.
Co mf	Cornus sanguinea 'Midwinter Fire'	40-60cm	3L	Branched: 3 brks: C	3/m ²	31 No.
Es ab	Escallonia 'Apple Blossom'	40-60cm	3L	Bushy: 4 brks: C	5/m ²	82 No.
Eu eg	Eucrymus fortunei 'Emerald Gaiety'	20-30cm	3L	Bushy: 7 brks: C	3/m ²	72 No.
He sa	Hebe 'Sappho'	20-30cm	3L	Bushy: 5 brks: C	5/m ²	60 No.
Lo pi	Lonicera pileata		3L	Bushy: 6 brks: C	4/m ²	148 No.
Pa te	Pachysandra terminalis		2L	Several Shoots: 7 brks: C	5/m ²	286 No.
Pr ol	Prunus laurocerasus 'Otto Luyken'	30-40cm	3L	Bushy: 3 brks: C	3/m ²	66 No.
Vi da	Viburnum davidii	20-30cm	3L	Bushy: 3 brks: C	4/m ²	152 No.

Abbreviation	Species	Pot Size	Specification	Density	Qty.
Dr fi	Dryopteris filix-mas	1.5-2L	Full Pot: C	5/m²	137 No.
Eu ar	Euphorbia amygdaloides robbiae	2L	Full Pot: C	5/m²	67 No.
Ge ma	Geranium macrorrhizum	2L	Full Pot: C	6/m²	295 No.
He fo	Hebe foetidus	2L	Full Pot: C	5/m²	97 No.
Wa te	Waldsteinia ternata	2L	Full Pot: C	7/m²	220 No.

Abbreviation	Species	Bulb Size	Specification	Density	Qty.
Na ps	Narcissus pseudonarcissus	5/6	Grade 5/6	15/m²	87 No.

Abbreviation	Species	Specification	Density	Number
Co sa	Cornus sanguinea	1+1: Transplant - seed raised: Branched: 3 brks: B	3/m²	44 No.
Co av	Corylus avellana	1+2: Transplant - seed raised: Branched: 4 brks: B	3/m²	55 No.
Cr mo	Crataegus monogyna	1+2: Transplant - seed raised: B	3/m²	44 No.
Il aq	Ilex aquifolium	CG or bagged	3/m²	12 No.
Sa ni	Sambucus nigra	1+1: Transplant - seed raised: Branched: 3 brks: B	3/m²	23 No.
Vi op	Viburnum opulus	1+2: Transplant - seed raised: Branched: 3 brks: B	3/m²	44 No.
Total:				222 No.

Abbreviation	Species	Specification	Density	Number
Co av	Corylus avellana	Branched: 5 brks: RB	0.50tr Double Staggered at 0.25m offset	66 No.
Cr mo	Crataegus monogyna	Feathered: 5 brks: 2L: B	0.50tr Double Staggered at 0.25m offset	153 No.
Il aq	Ilex aquifolium	Leader with Laterals: RB	0.50tr Double Staggered at 0.25m offset	22 No.
Pr sp	Prunus spinosa	1+2: Transplant - seed raised: Branched: 4 brks: B	0.50tr Double Staggered at 0.25m offset	88 No.
Ro ca	Rosa canina	1+1: Transplant - seed raised: Provenance UK Area 304: B	0.50tr Double Staggered at 0.25m offset	44 No.
Vi op	Viburnum opulus	1+2: Transplant - seed raised: Branched: 3 brks: B	0.50tr Double Staggered at 0.25m offset	66 No.
Total:				439 No.

P01	24.02.20	DB	AS	First issue
rev.	date	by	chk	notes
project	Cinders Lane, Yapton			
title	Planting Plan 3 of 3			
status	Planning			scale @ A1 1:100
dwg no	1973-TF-00-00-DR-L-3012			
references	97.17.P100 Site Layout, by Crayfern Homes			

terrafirma LANDSCAPE ARCHITECTS

Suite 10, Mill House, Bedford Road, Tel: +44 (0)1753 262 040
Peterfield, Hampshire GU24 2BA. Web: www.terrafirmalandscape.co.uk © Copyright reserved 2020