

Tree protection plan
Location of trees, categorisation & protection/management
proposals at Cinders Lane, Yapton, Arundel

Barrell Plan Ref: 20018-BT2

Provided Plan Refs: 0JJ3A & 97.17.P100 A



Permission is granted to scale from this drawing for Local Authority Planning Approval purposes relating to tree protection measures only. Where applicable this drawing is to be read in conjunction with the arboricultural report. This drawing is the copyright of Barrell Tree Consultancy 2020. ©

This drawing to be reproduced in colour only.
www.barrelltreecare.co.uk

TX

BS category C

Trees of low quality

Proposed layout

Protective barrier/fencing

Construction exclusion zone (CEZ)

Root protection area (RPA) boundaries for category C trees

SGN 1 Monitoring tree protection



Always:

- have a pre-commencement meeting with the tree consultant before development starts
- use the tree consultant to regularly check that protection remains fit for purpose
- use the tree consultant to supervise work in RPAs
- keep a written record of supervision



SGN 2 Fencing protected trees



Always:

- install protection before development starts
- make sure protection is fit for purpose, i.e. it prevents damage to trees and soil
- keep protection in place until there is no risk to trees
- get written permission to move or remove any protection



SGN 4 Pollution control



Always:

- keep toxic products away from RPAs



SGN 12 Landscaping in RPAs



Always:


- use the tree consultant to supervise work in RPAs
- avoid raising ground levels within 1m of the trunks of retained trees



How to use plan

More detailed guidance on each Site Guidance Note (SGN) can be found in a printed hard copy compilation of all the SGNs, issued to the Site Manager at the pre-commencement site meeting (**Note:** This should be retained on site throughout the duration of works). Additionally, an electronic pdf compilation of all the SGNs, was submitted with this drawing to the local planning authority and the client. Alternatively, a pdf of each SGN can be downloaded by:

- clicking the image links in the electronic pdf version of this plan;
- holding a mobile phone QR (Quick Response) code reader over the QR code in the paper version of this plan; or,
- visiting our website at <https://www.barrelltreecare.co.uk/resources/technical-guidance>

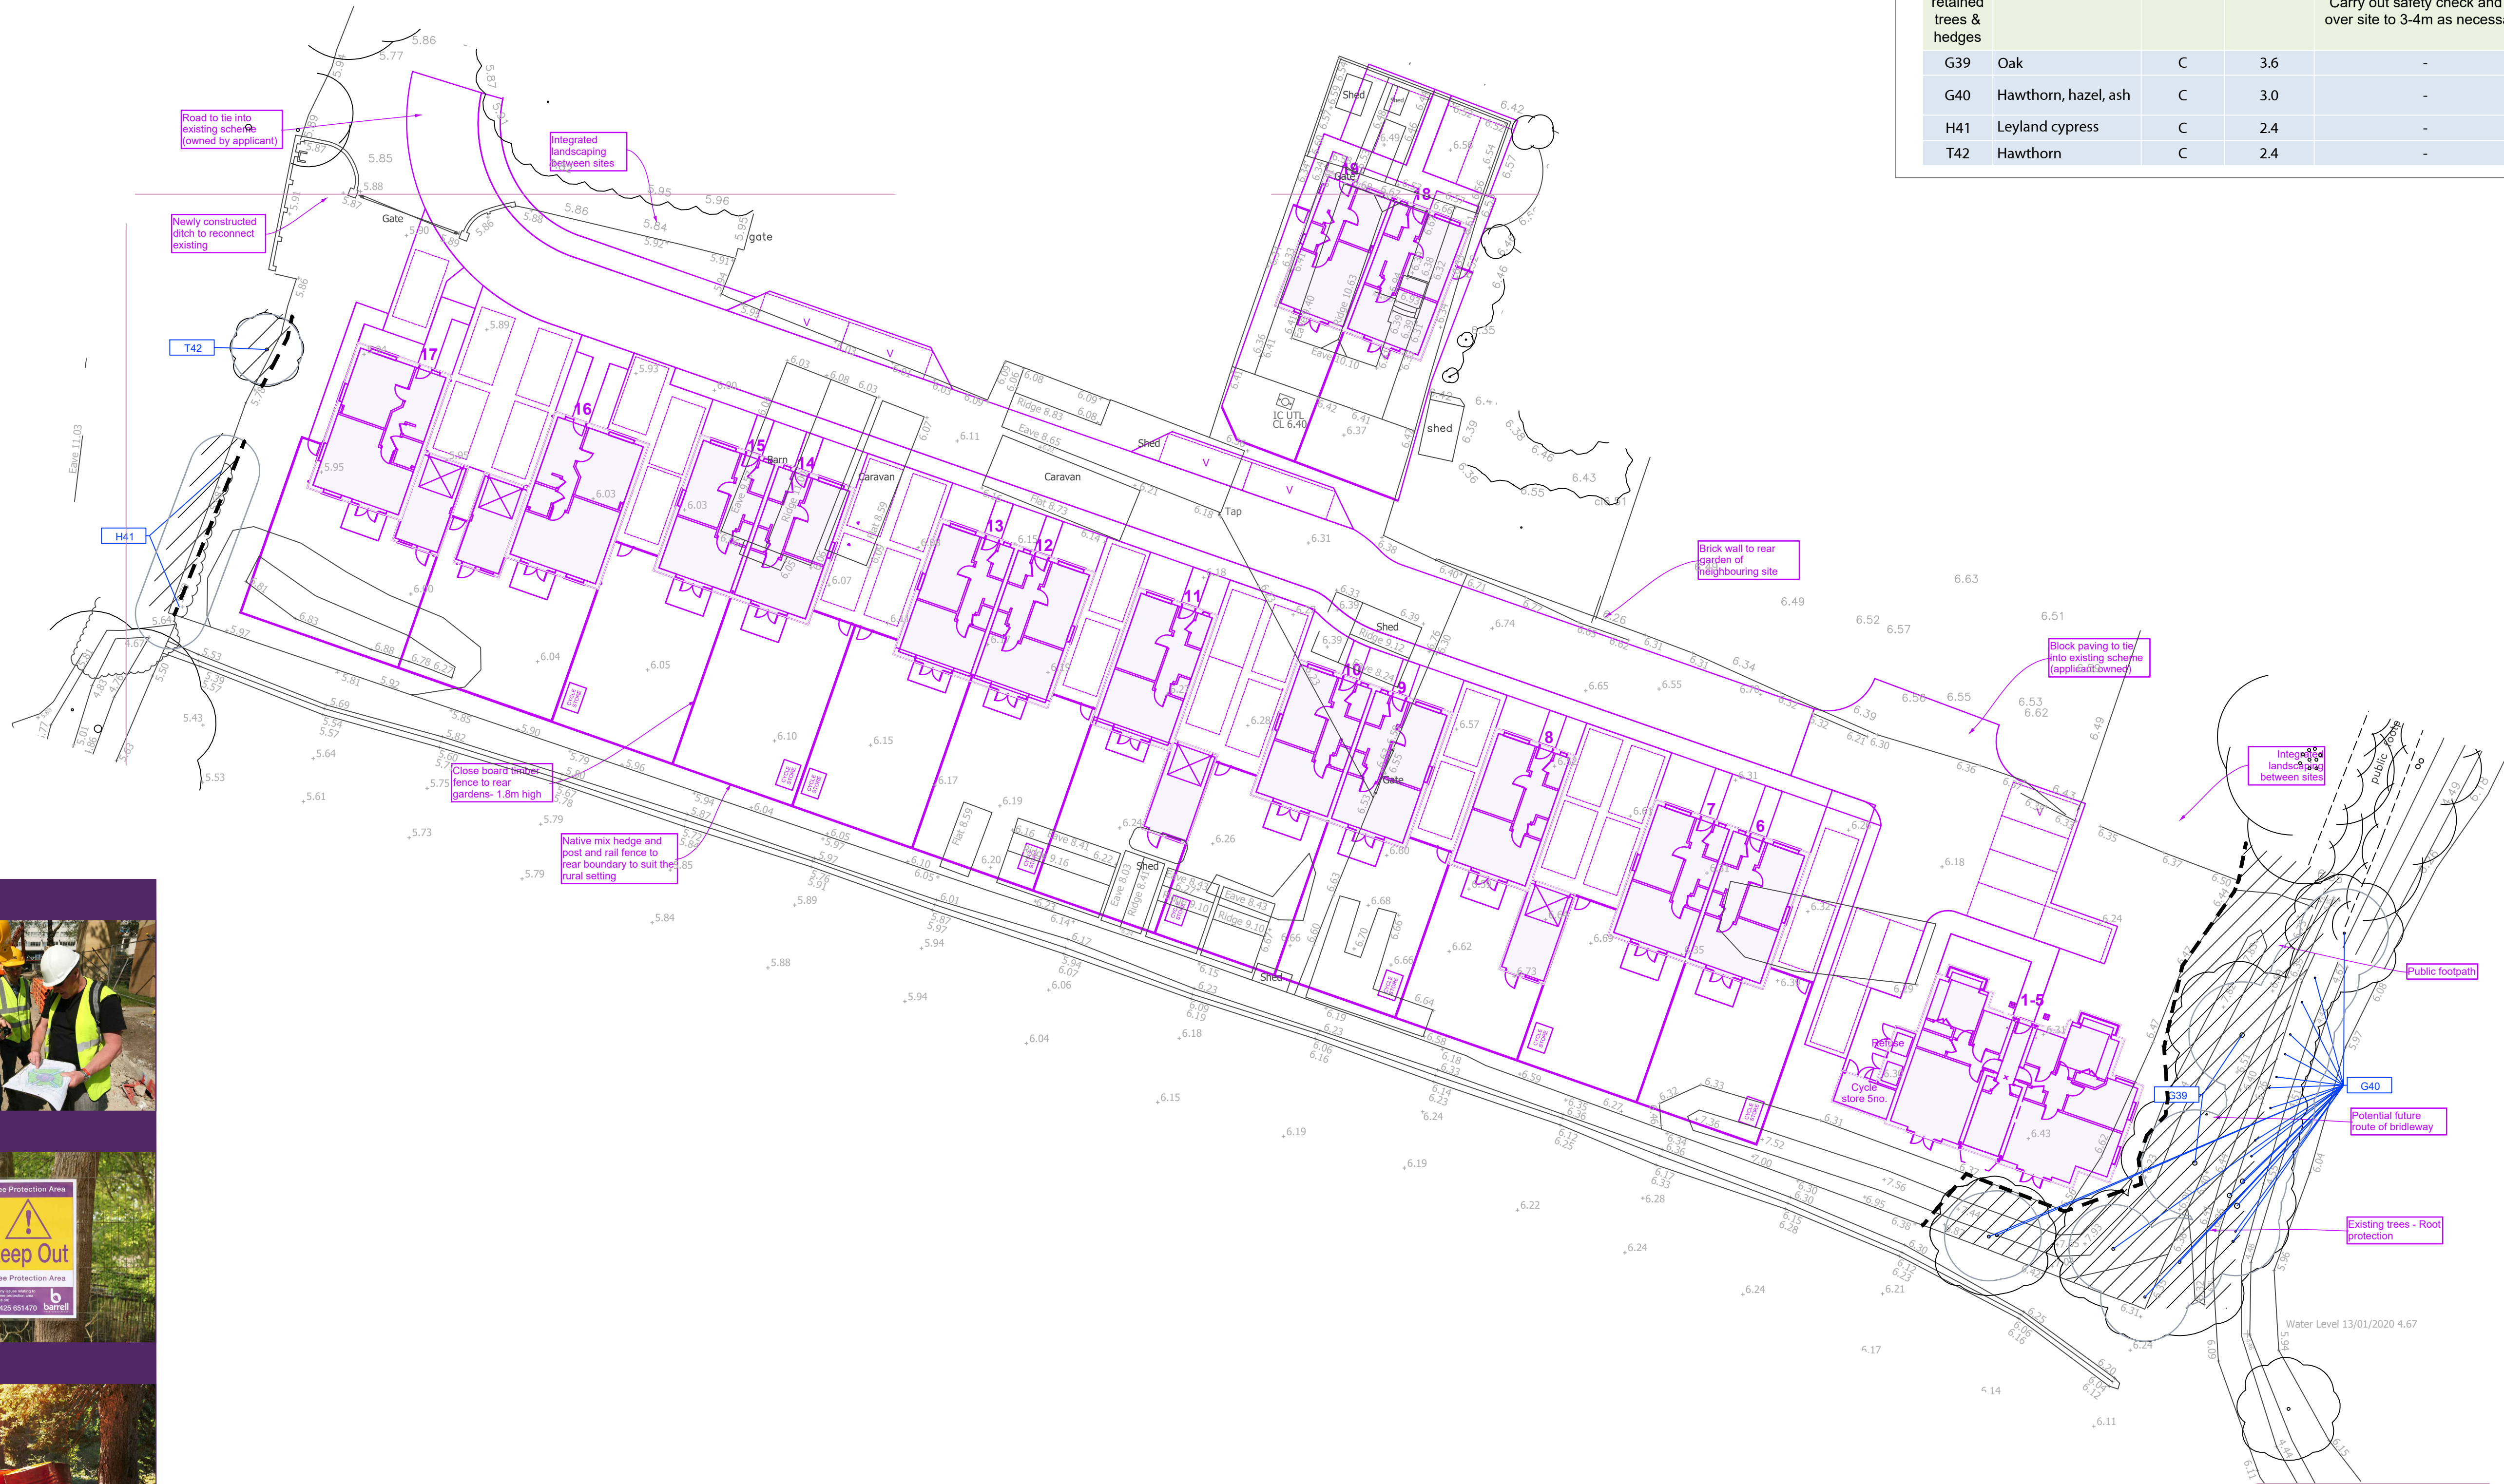

Tree No	Species	Category	RPA Radius	Tree Works
All retained trees & hedges				Carry out safety check and lift over site to 3-4m as necessary.
G39	Oak	C	3.6	-
G40	Hawthorn, hazel, ash	C	3.0	-
H41	Leyland cypress	C	2.4	-
T42	Hawthorn	C	2.4	-

