




North Elevations (front)

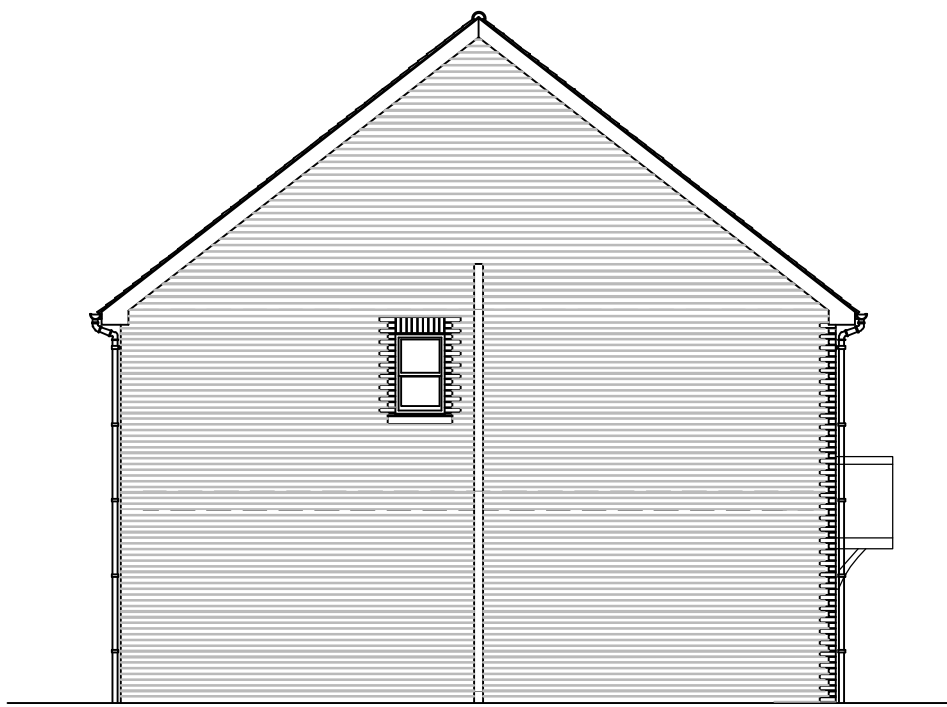

East Elevations

External Materials

Roof

Roof to be clad with concrete plain tiles
(colour to match adjoining cottages)

Walls


Walls constructed in red/brown multi
stock brickwork with red brick soldier
arches over door and window openings.

Doors and Windows


Doors and windows to be either white UPVC
or painted timber
on front elevation windows to have
reconstituted stone cills.




South Elevations (rear)

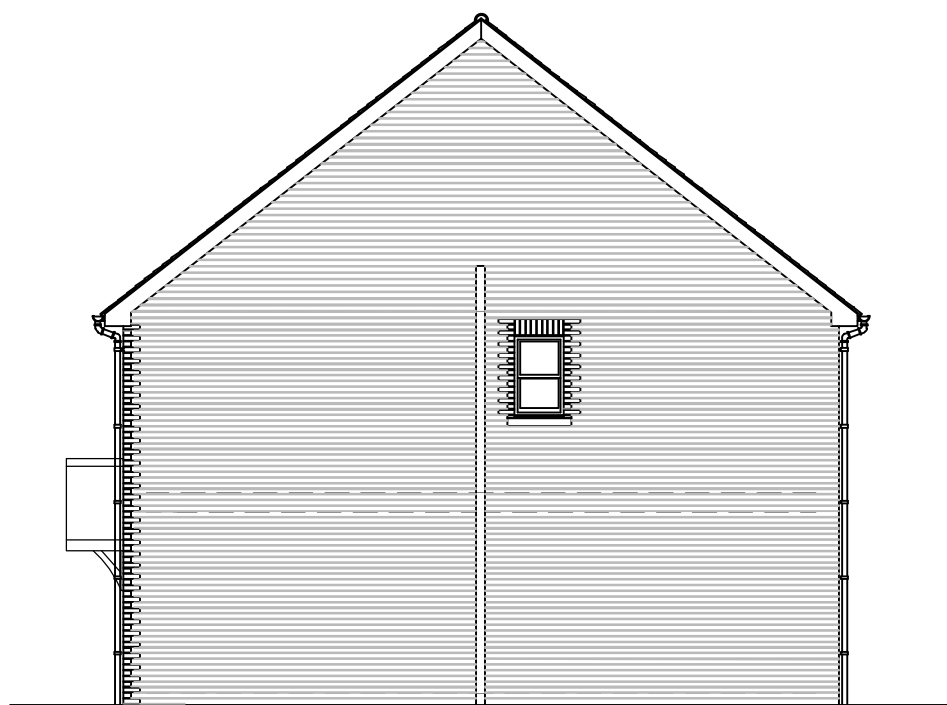


West Elevation

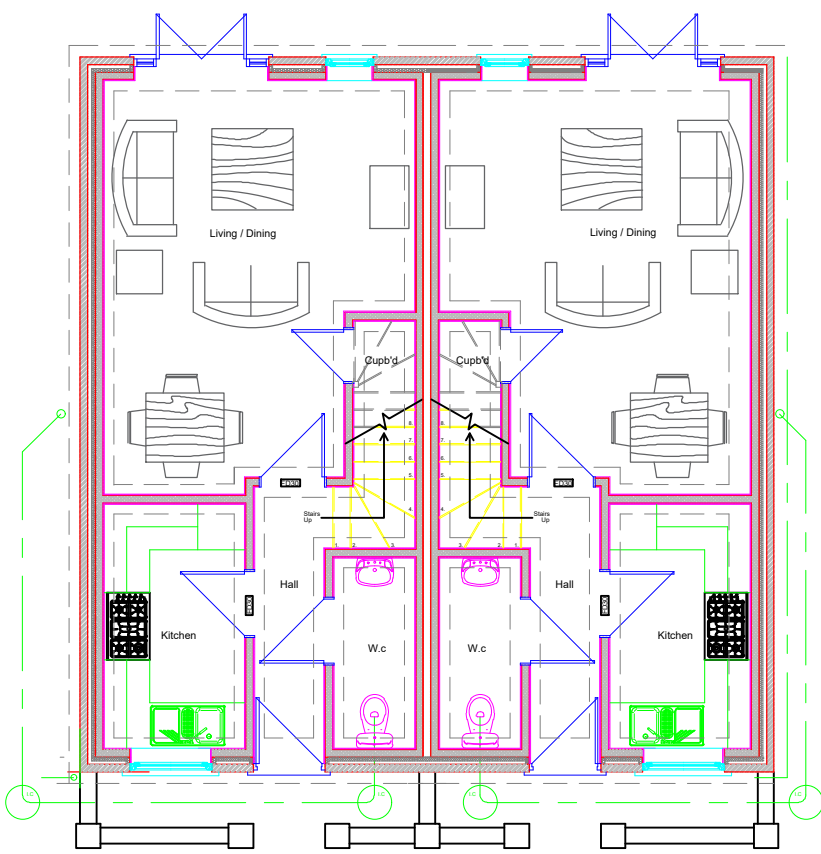

Ground Floor

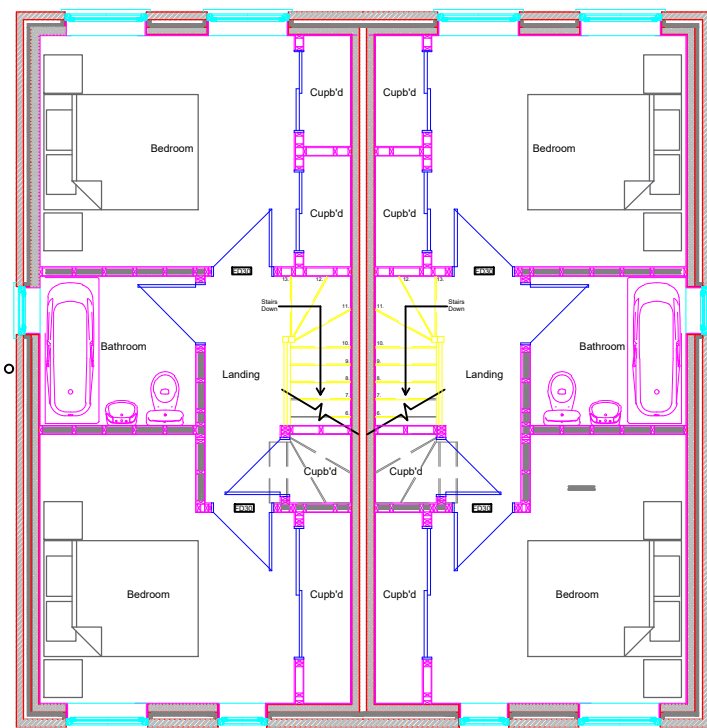


First Floor

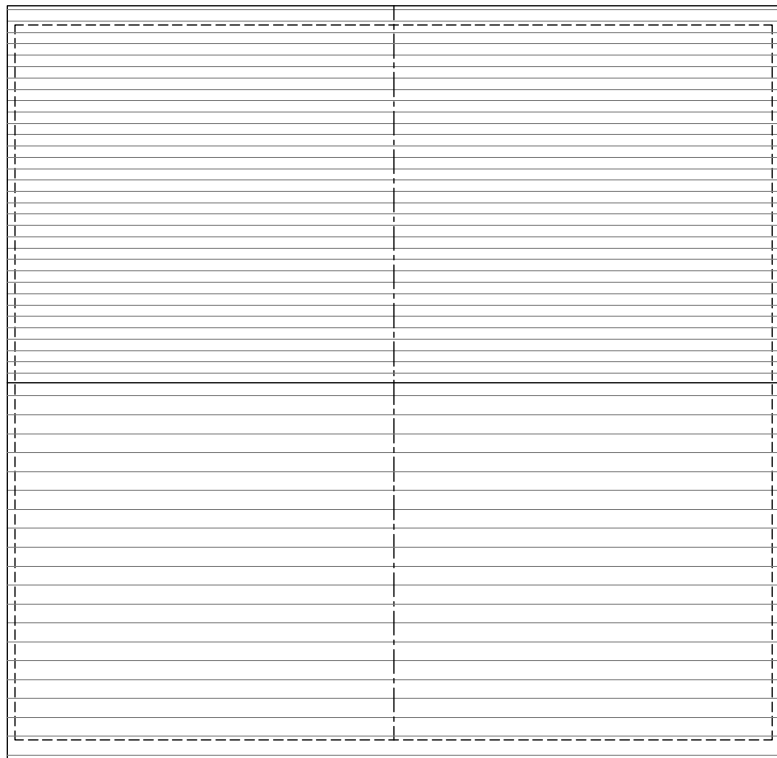

Roof Plan

0M 1M 2M 3M 4M 5M 6M 7M 8M 9M 10M
FOR STATUTORY APPLICATIONS ONLY YOU MAY SCALE THIS DRAWING

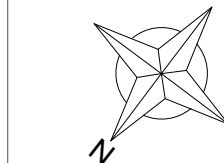

based on original drawing by Folkes Architects



B 22.03.19 width of properties
reduced



9 Hove Park Villas
HOVE
East Sussex
BN3 6HP
Tel 01273 823980 Fax 01273 823356

client
Machin Contractors

job title
Proposed residential development
on site adjacent to
No1 Holkham Cottages Yapton

drawing title
Elevations and Plans

scale
1:100 @ A1

date
22.03.19

drawn by
CPW

job no.
190303

drawing no.
2.02

revision
B