



# GARAGE SECTIONS

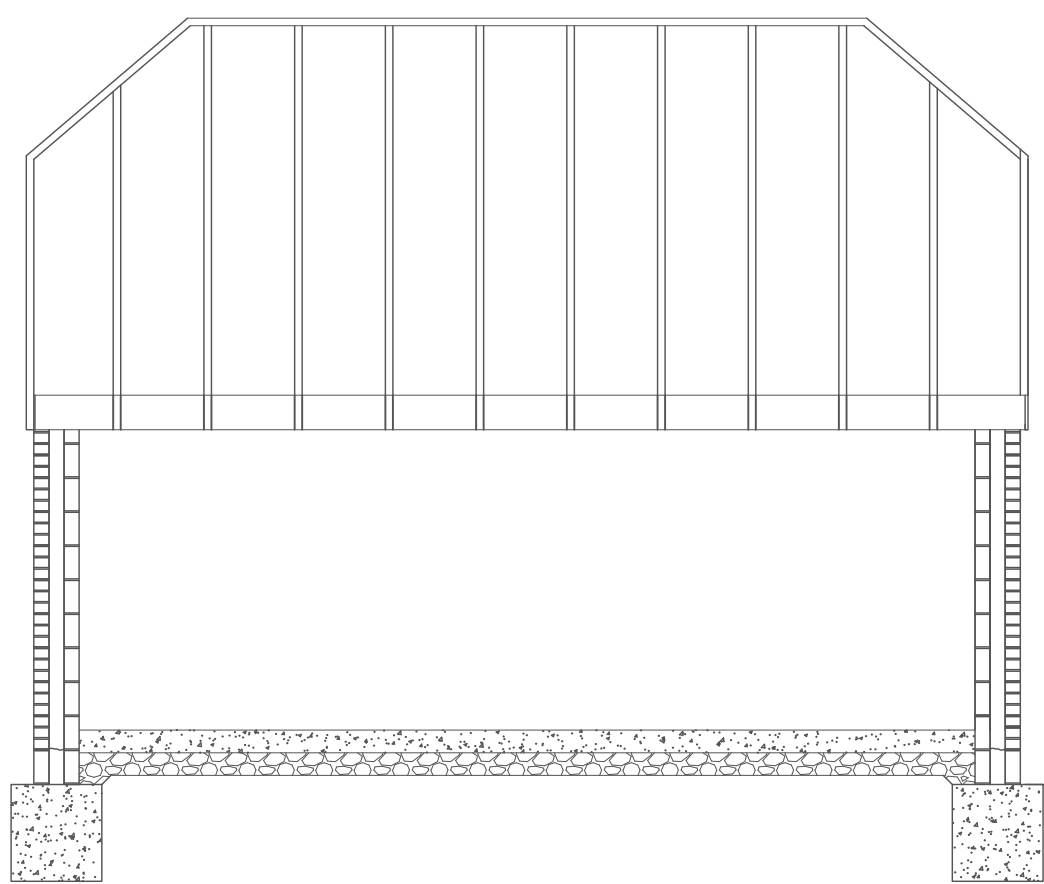


GARAGE SIDE SECTION

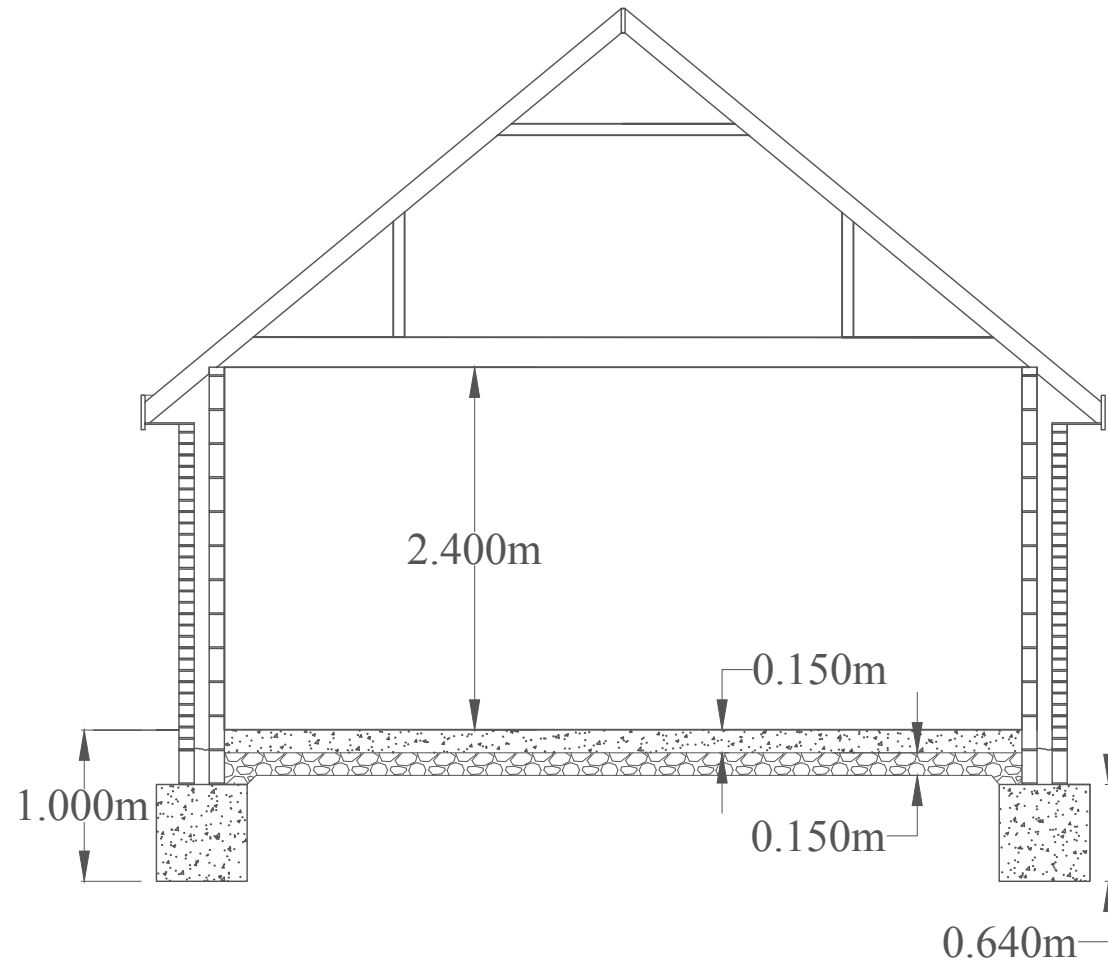


GARAGE FRONT SECTION


# GARAGE PLAN VIEWS

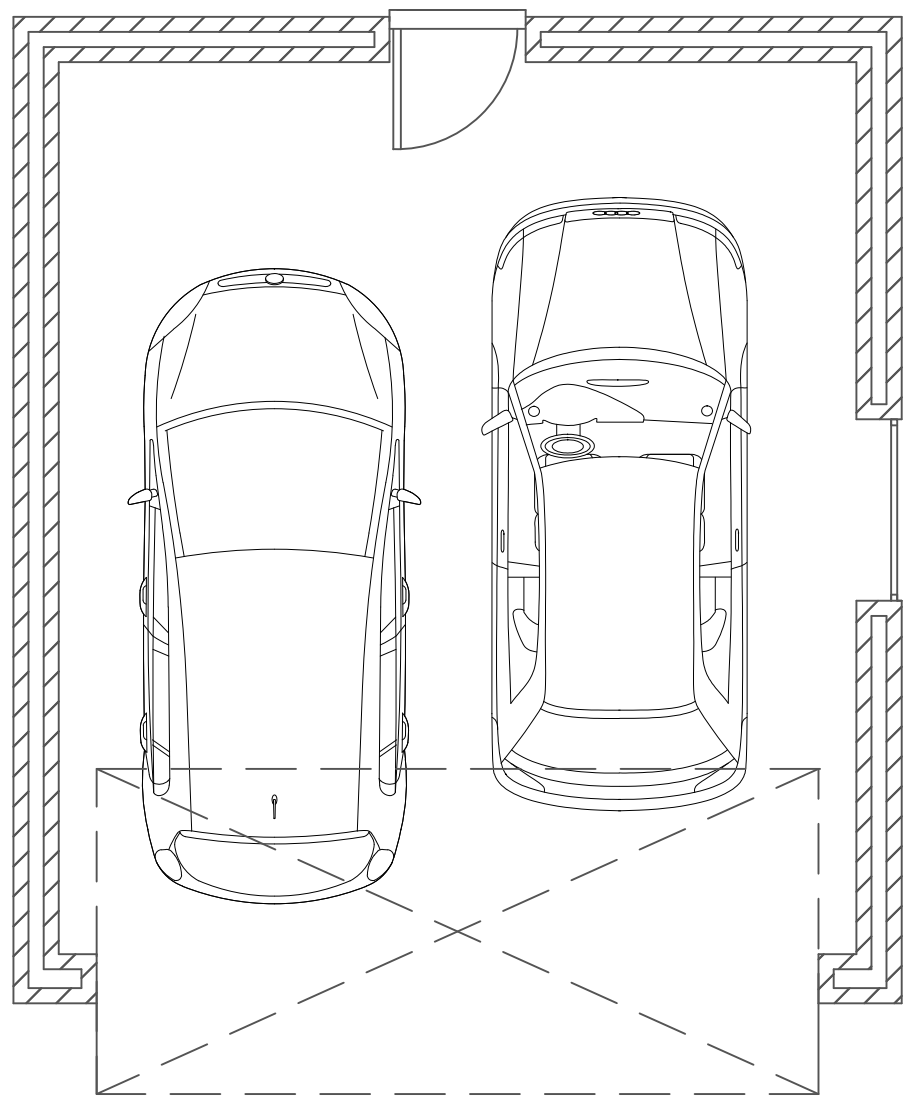

GARAGE GENERAL LAYOUT

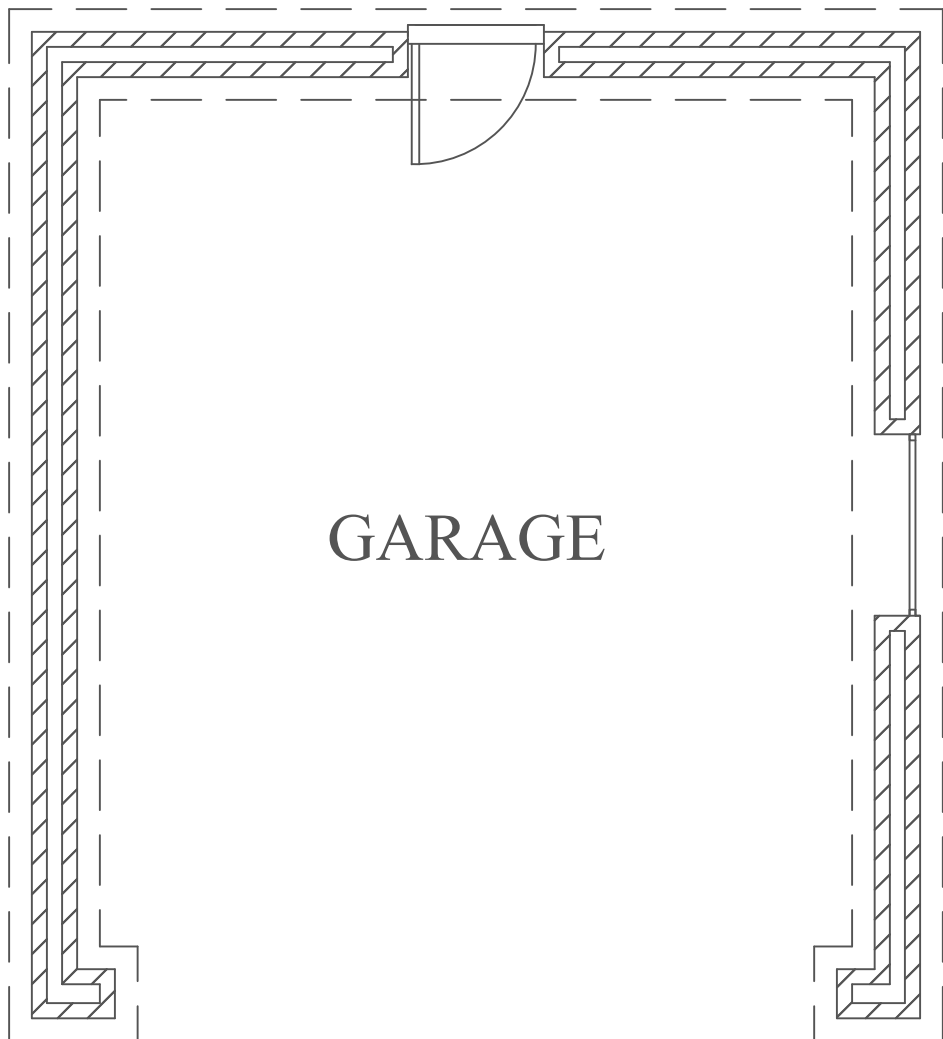

GARAGE FOUNDATION LAYOUT

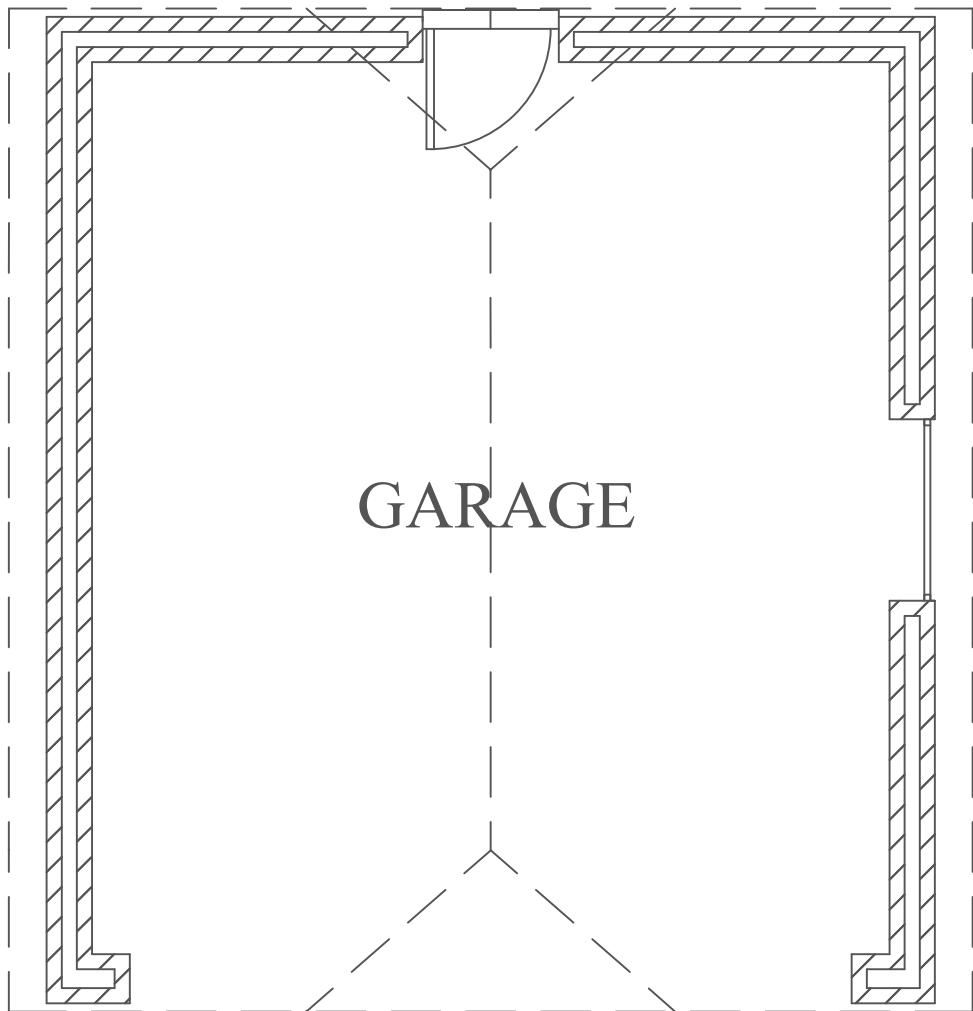

GARAGE ROOF LAYOUT



AYLING-GROUNDWORKS.CO.UK

|                                                                      |                    |          |  |
|----------------------------------------------------------------------|--------------------|----------|--|
| project<br>MAGNOLIAS<br>CHURCH LANE<br>YAPTON<br>ARUNDEL<br>BN18 0EH |                    |          |  |
| drawing title<br>PROPOSED GARAGE<br>SECTION AND PLAN VIEWS           |                    |          |  |
| Drawn by J. Ayling © COPYRIGHT                                       |                    |          |  |
| date<br>11/01/2021                                                   | scale<br>1:50 @ A1 |          |  |
| job no.<br>JA-MAG-02                                                 | drg. no.<br>04     | rev<br>A |  |