


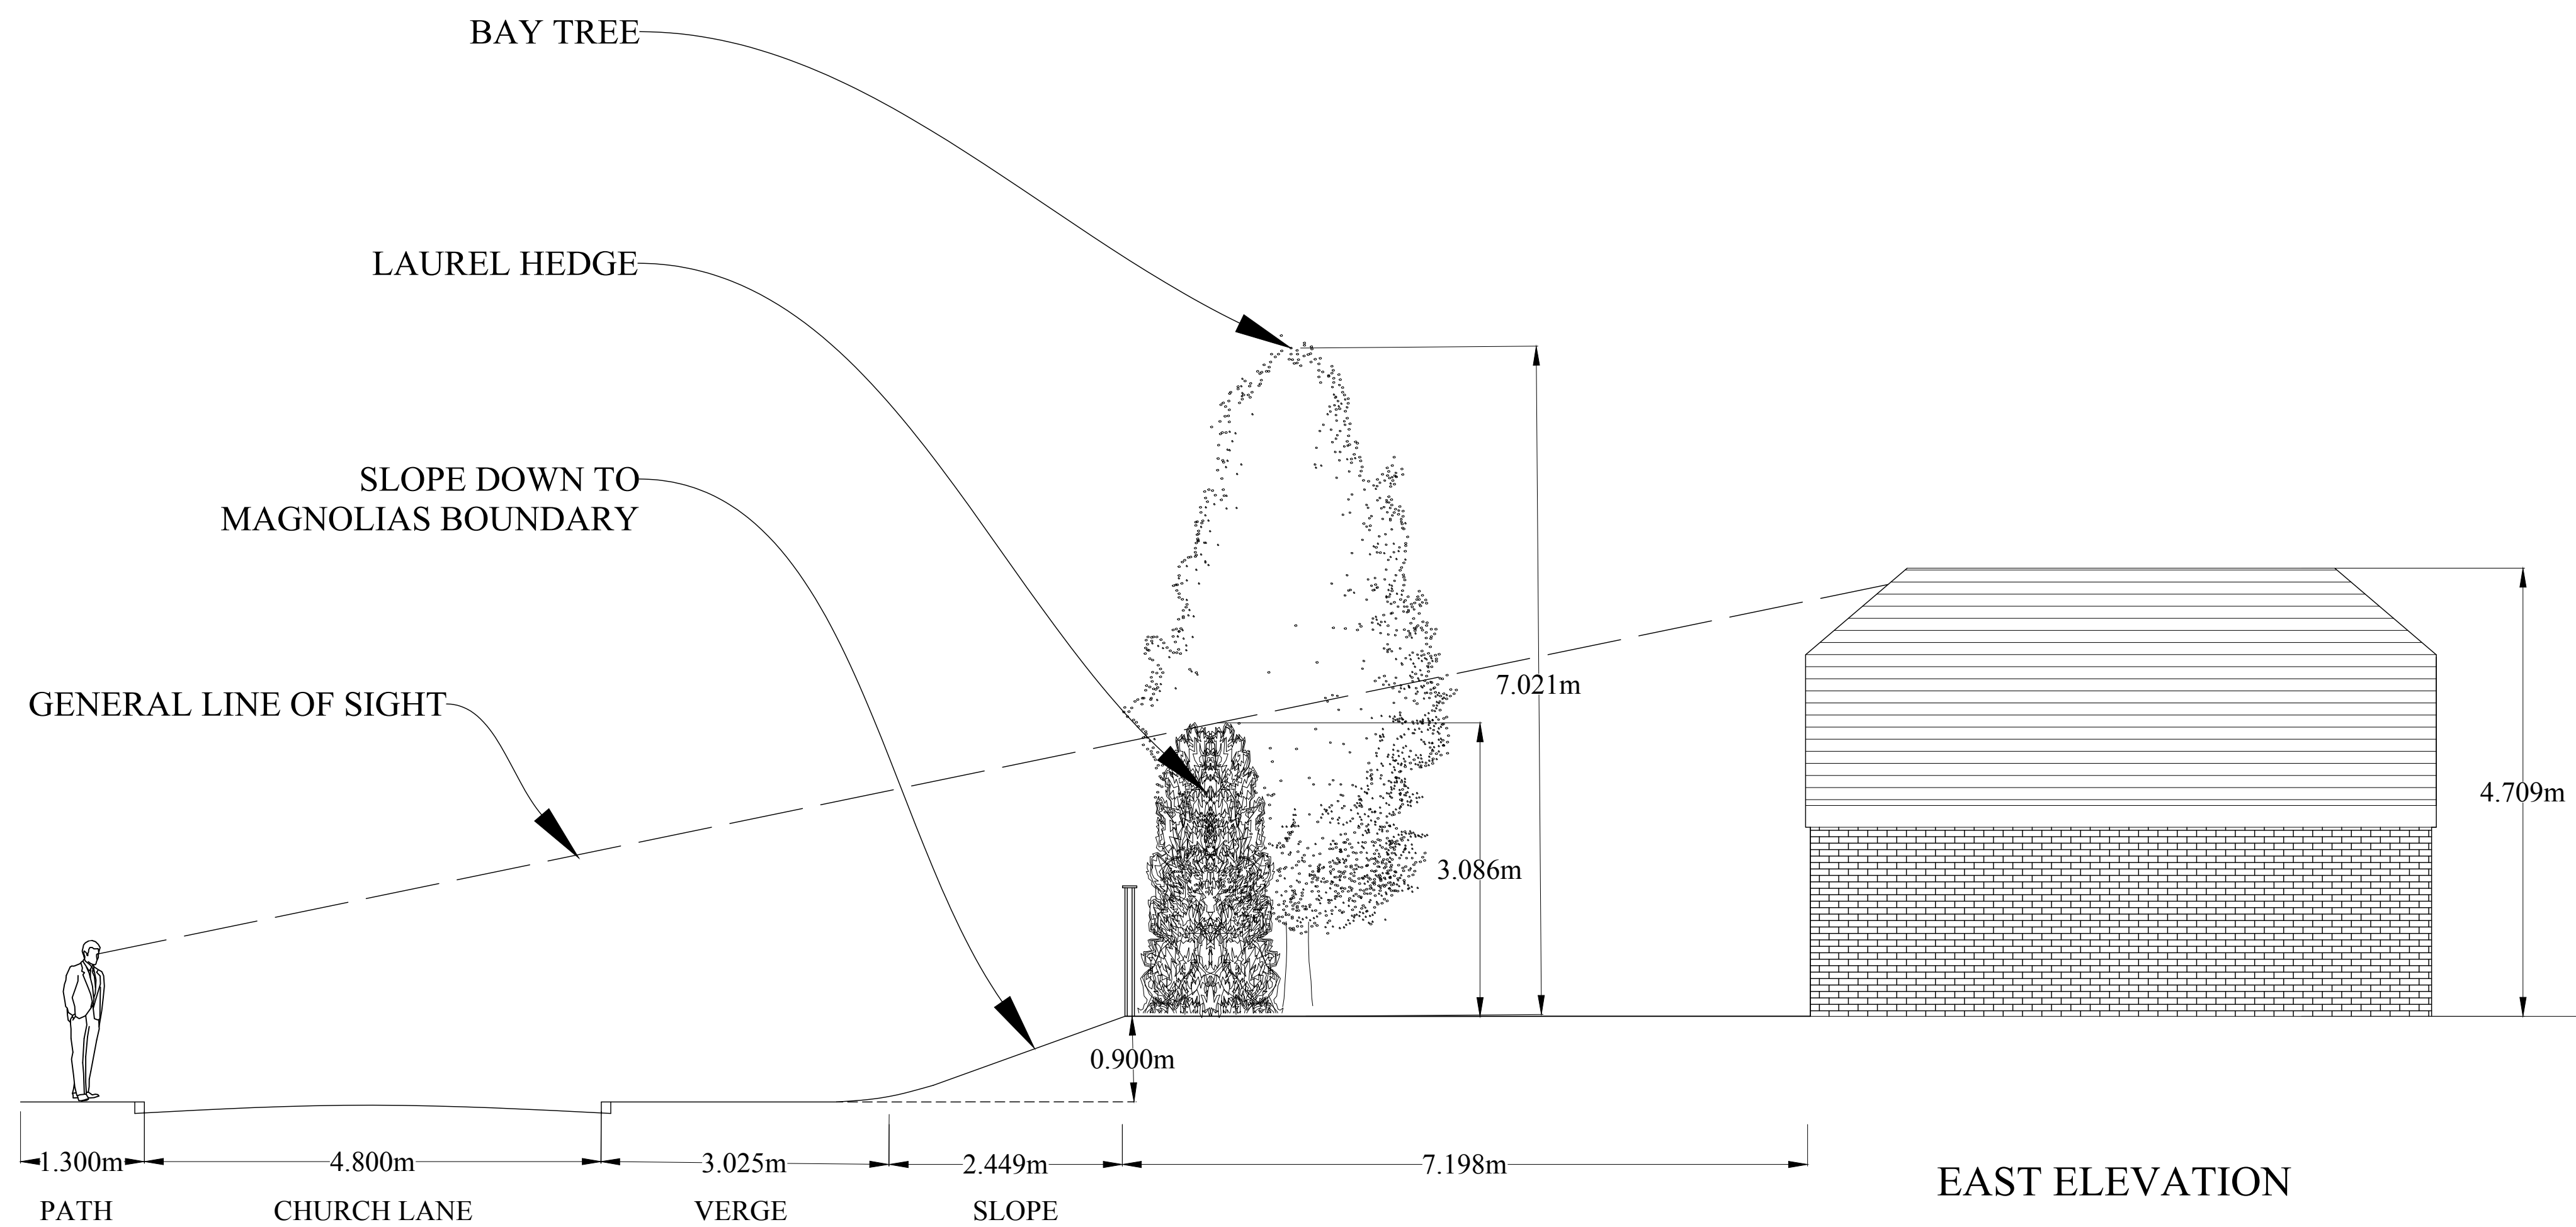

AYLING-GROUNDWORKS.CO.UK

project
MAGNOLIAS
CHURCH LANE
YAPTON
ARUNDEL
BN18 0EH

drawing title
PROPOSED GARAGE
SIGHT LINES

Drawn by J. Ayling © COPYRIGHT

date	02/05/2021	scale	1:50 @ A1
job no.	JA-MAG-02	drg. no.	05
		rev	A