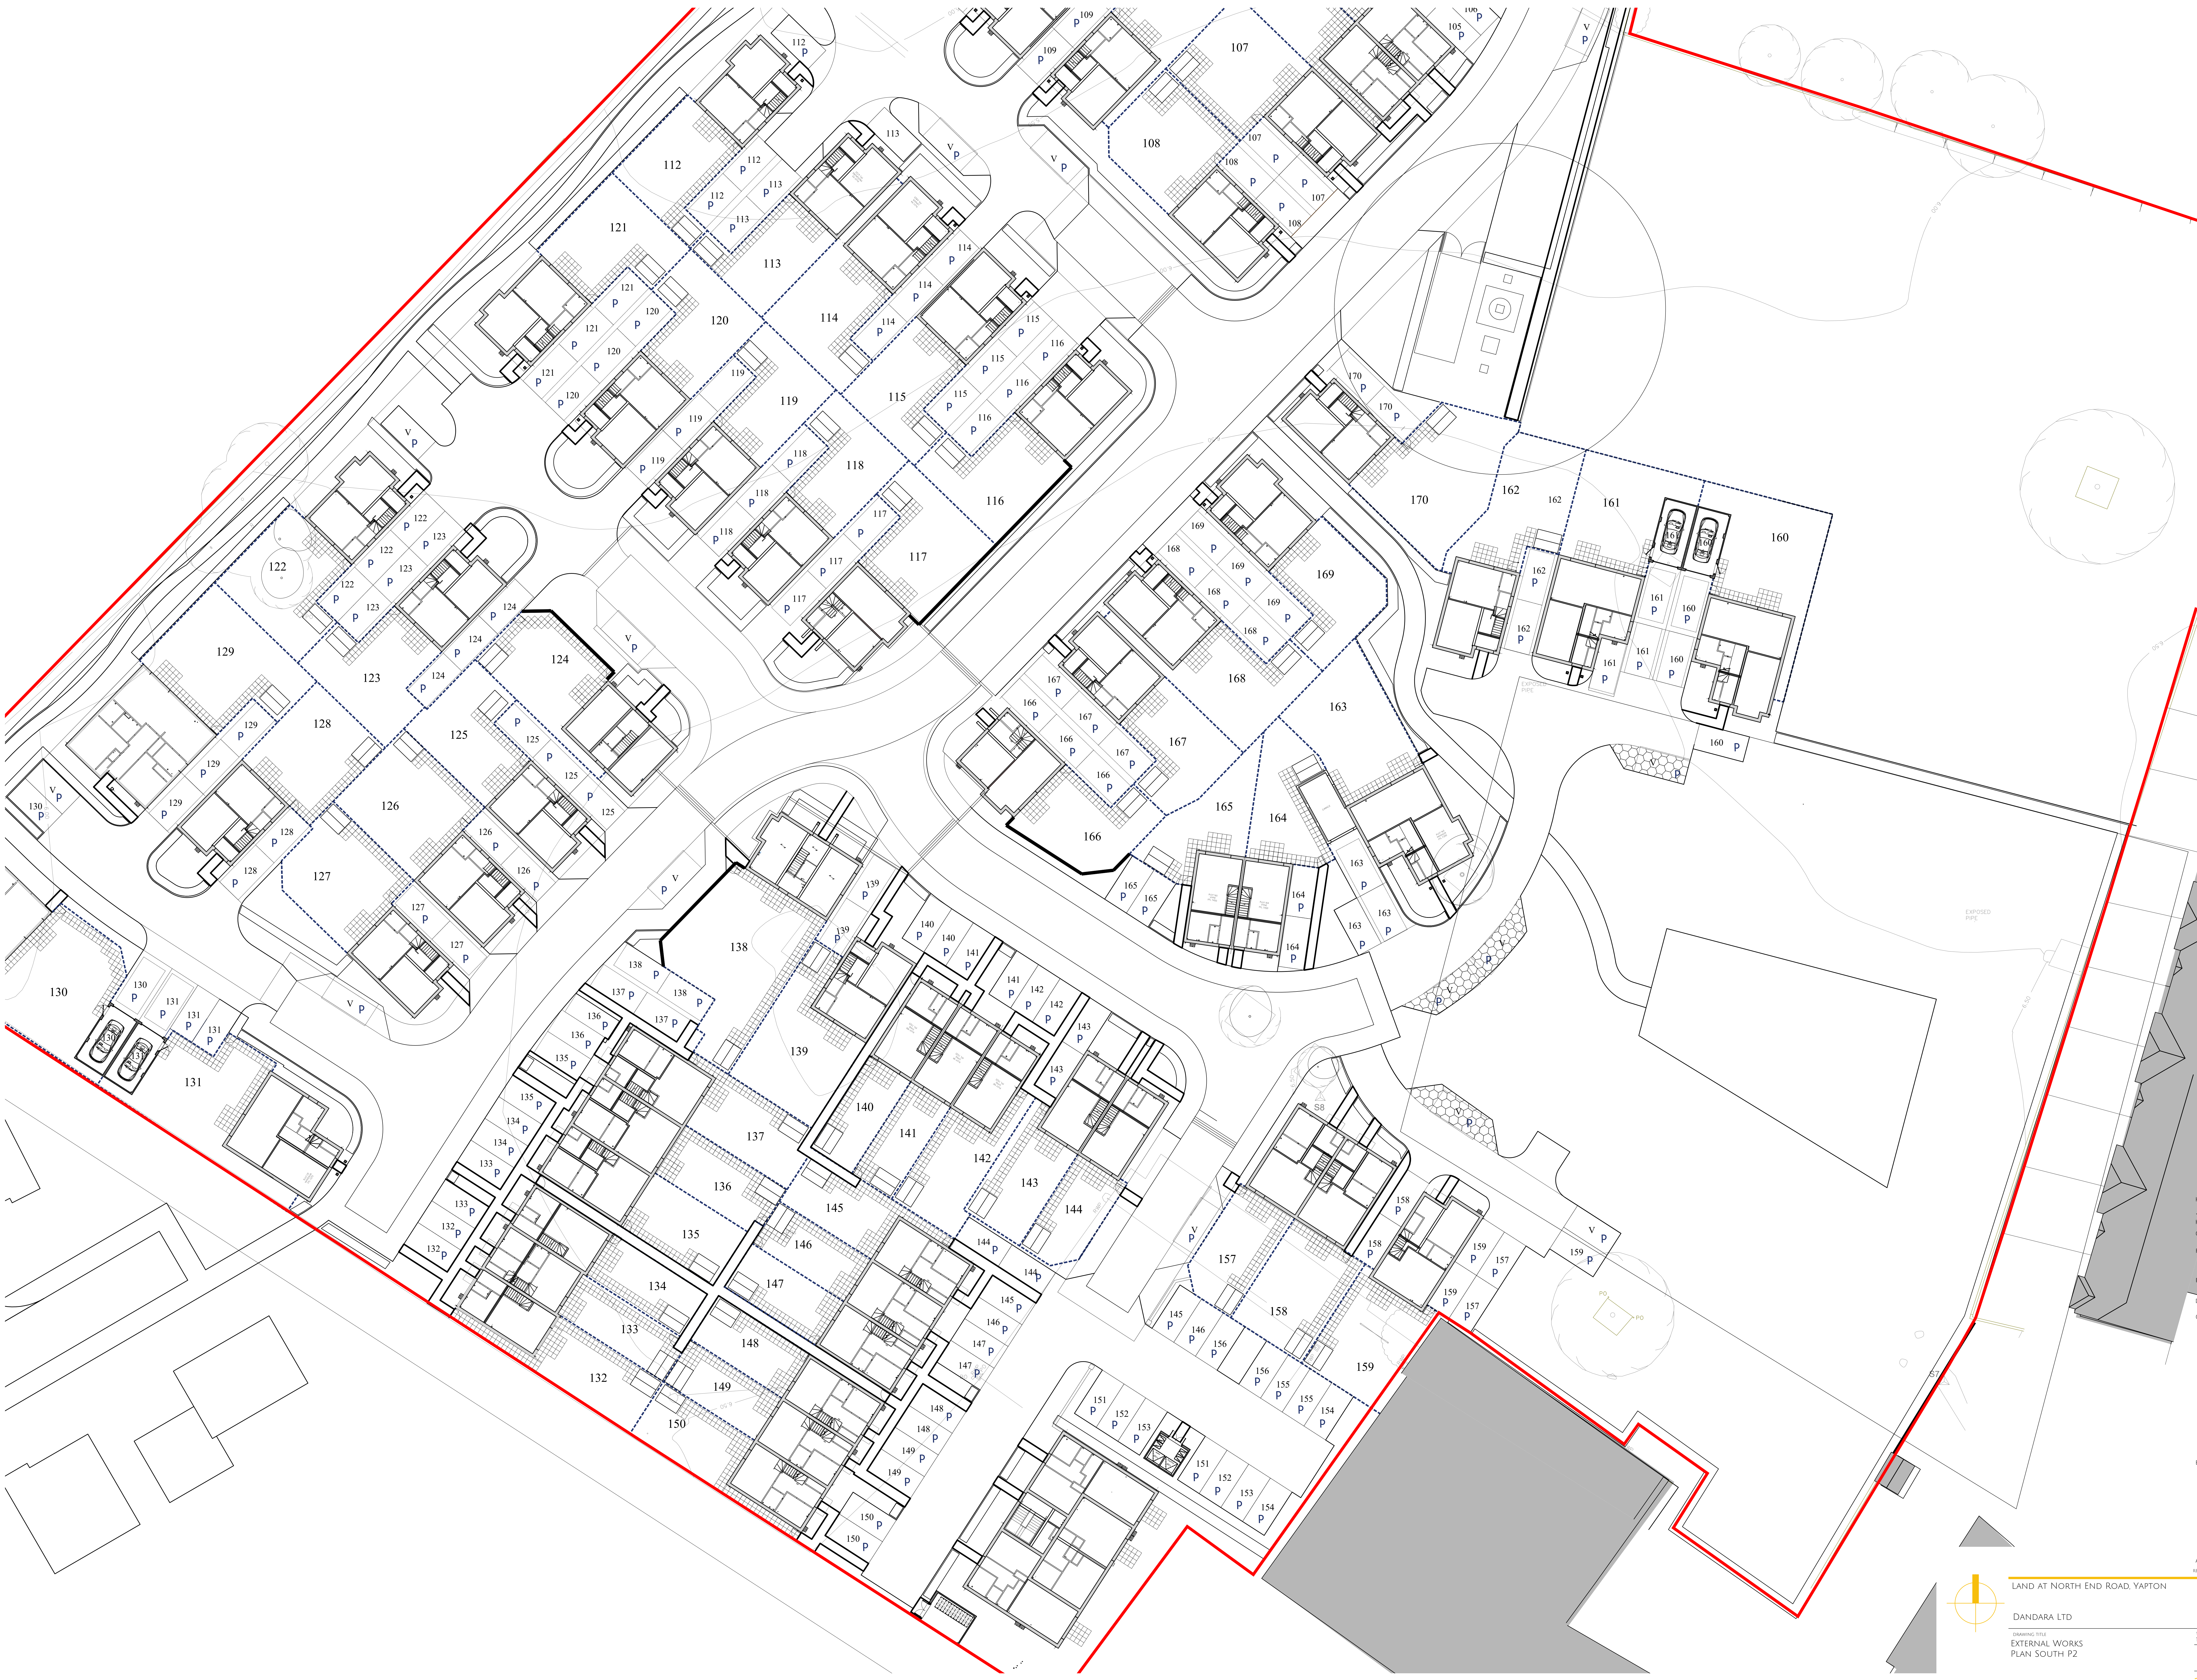

REV.	DESCRIPTION	DRAWN	CHKD.	DATE
K	Plot 131 mirrored and bay removed. Plot 131 moved north 900mm. Landscaping and paving updated to suit	BM	BM	16|02|22
J	Hard standing added to visitor parking space outside plot 124 as per clients request.	BM	BM	09|11|21
H	Updated to suit Landscaping plan and clients comments 26-10-2021.	BM	BM	05|11|21
G	Removal of car ports, fencing, paving and shed positions updated to suit Planning layout 28-06-2021 and clients comments 04-10-2021	BM	BM	04|10|21
F	Plots 129 & 130 subs amended to suit engineers layout. Plots 101, 113, 114, 130, 131, 140-142, 163, 164 & 165 rwp locations updated to suit engineers design 23-04-2021. Plot 159 parking space updated to suit clients commetns 18-06-2021	BM	BM	25|06|21
E	Odyssey Road Layout 26/03/2021 added. Planning Layout incorporated and drive access and paths adjusted to suit.	**	**	01|04|21
D	Updated to suit Engineers requirements - Odyssey 11/03/2021. RWP locations revised.	**	**	16|03|21
C	Southern Site (70 Unit scheme) Updated to suit the revised Planning Layout - Revision F • Parking opposite Plot 20-22 revised • Plot 131 relocated to accommodate path • Parking to Plots 132-137 revised • Parking to Plot 160 revised • Southern Site (70 Unit scheme) - Garages omitted in lieu of Car Ports to suit clients and planning requirements. • Fencing revised accordingly, • close board fencing indicated between double car ports to suit clients request. • Sheds and paths indicated, • Plots 139 revised with linked car port, Other changes include • Plot 163 revised with linked garage, • Garage personnel doors to Plots 130, 131, 160 & 161 locations revised, • Plot 130 revised, rwp locations amended to suit client and planning requirements. • RWP locations revised to Car Ports and Garages x2 provided, (typically to the frontage - however locations subject to final drainage strategy from Odyssey). Issued for Construction	**	**	24|02|21
B	Gas Meter boxes relocated from standard house type layout locations from in drives to the front of properties to suit client requirements. RWP locations adjusted to the following Plots to suit Engineers requirements. • Plot 14 • Plot 21/22 • Plot 35 • Plot 131 • Note Plot 130 fall direction of the roof has been amended Garages omitted in lieu of car ports to suit clients requirements to Southerly phase of site. Plot 130 - fall direction of the roof has been amended, rwps revised accordingly Plot 25 bay window removed to suit clients request. Plot 32 bay window added.	**	**	05|02|21
A	Layout Updated	SK	GR	01|12|20

LAND AT NORTH END ROAD, YAPTON

DANDARA LTD

+(44) 1962 589 030
designs@sdadesigngroup.com
Ground Floor Studio, Unit 2,
East Horton Business Park,
Knowle Lane, Fair Oak,
Hampshire, SO50 7HN

SDA DESIGN GROUP

DRAWING TITLE
EXTERNAL WORKS
PLAN SOUTH P2

SCALE	SHEET SIZE	DRAWN	CHKD	DATE
1:200	A0			16/02/2022

CONSTRUCTION

0 0.5 1 1.5 2 2.5 3 3.5 4 4.5
1:50 Scale

20-1060-EWP-3-100-K

WWW.SDADESIGNGROUP.COM

THIS DRAWING IS THE COPYRIGHT OF SDA DESIGN GROUP AND MAY NOT BE COPIED, ALTERED OR REPRODUCED IN ANY FORM, OR PASSED TO A THIRD PARTY WITHOUT THE WRITTEN CONSENT. DIMENSIONS SHOULD BE CHECKED AND VERIFIED ON SITE AND ANY DISCREPANCIES SHOULD BE REPORTED TO THE ARCHITECT. DO NOT SCALE FROM THIS DRAWING, EXCEPT FOR PLANNING PURPOSES. USE FIGURED DIMENSIONS ONLY. IF IN DOUBT ASK FOR CONFIRMATION.

ARUN DISTRICT COUNCIL Y/29/22/NMA