



Notes: **DO NOT SCALE**
except for planning purposes

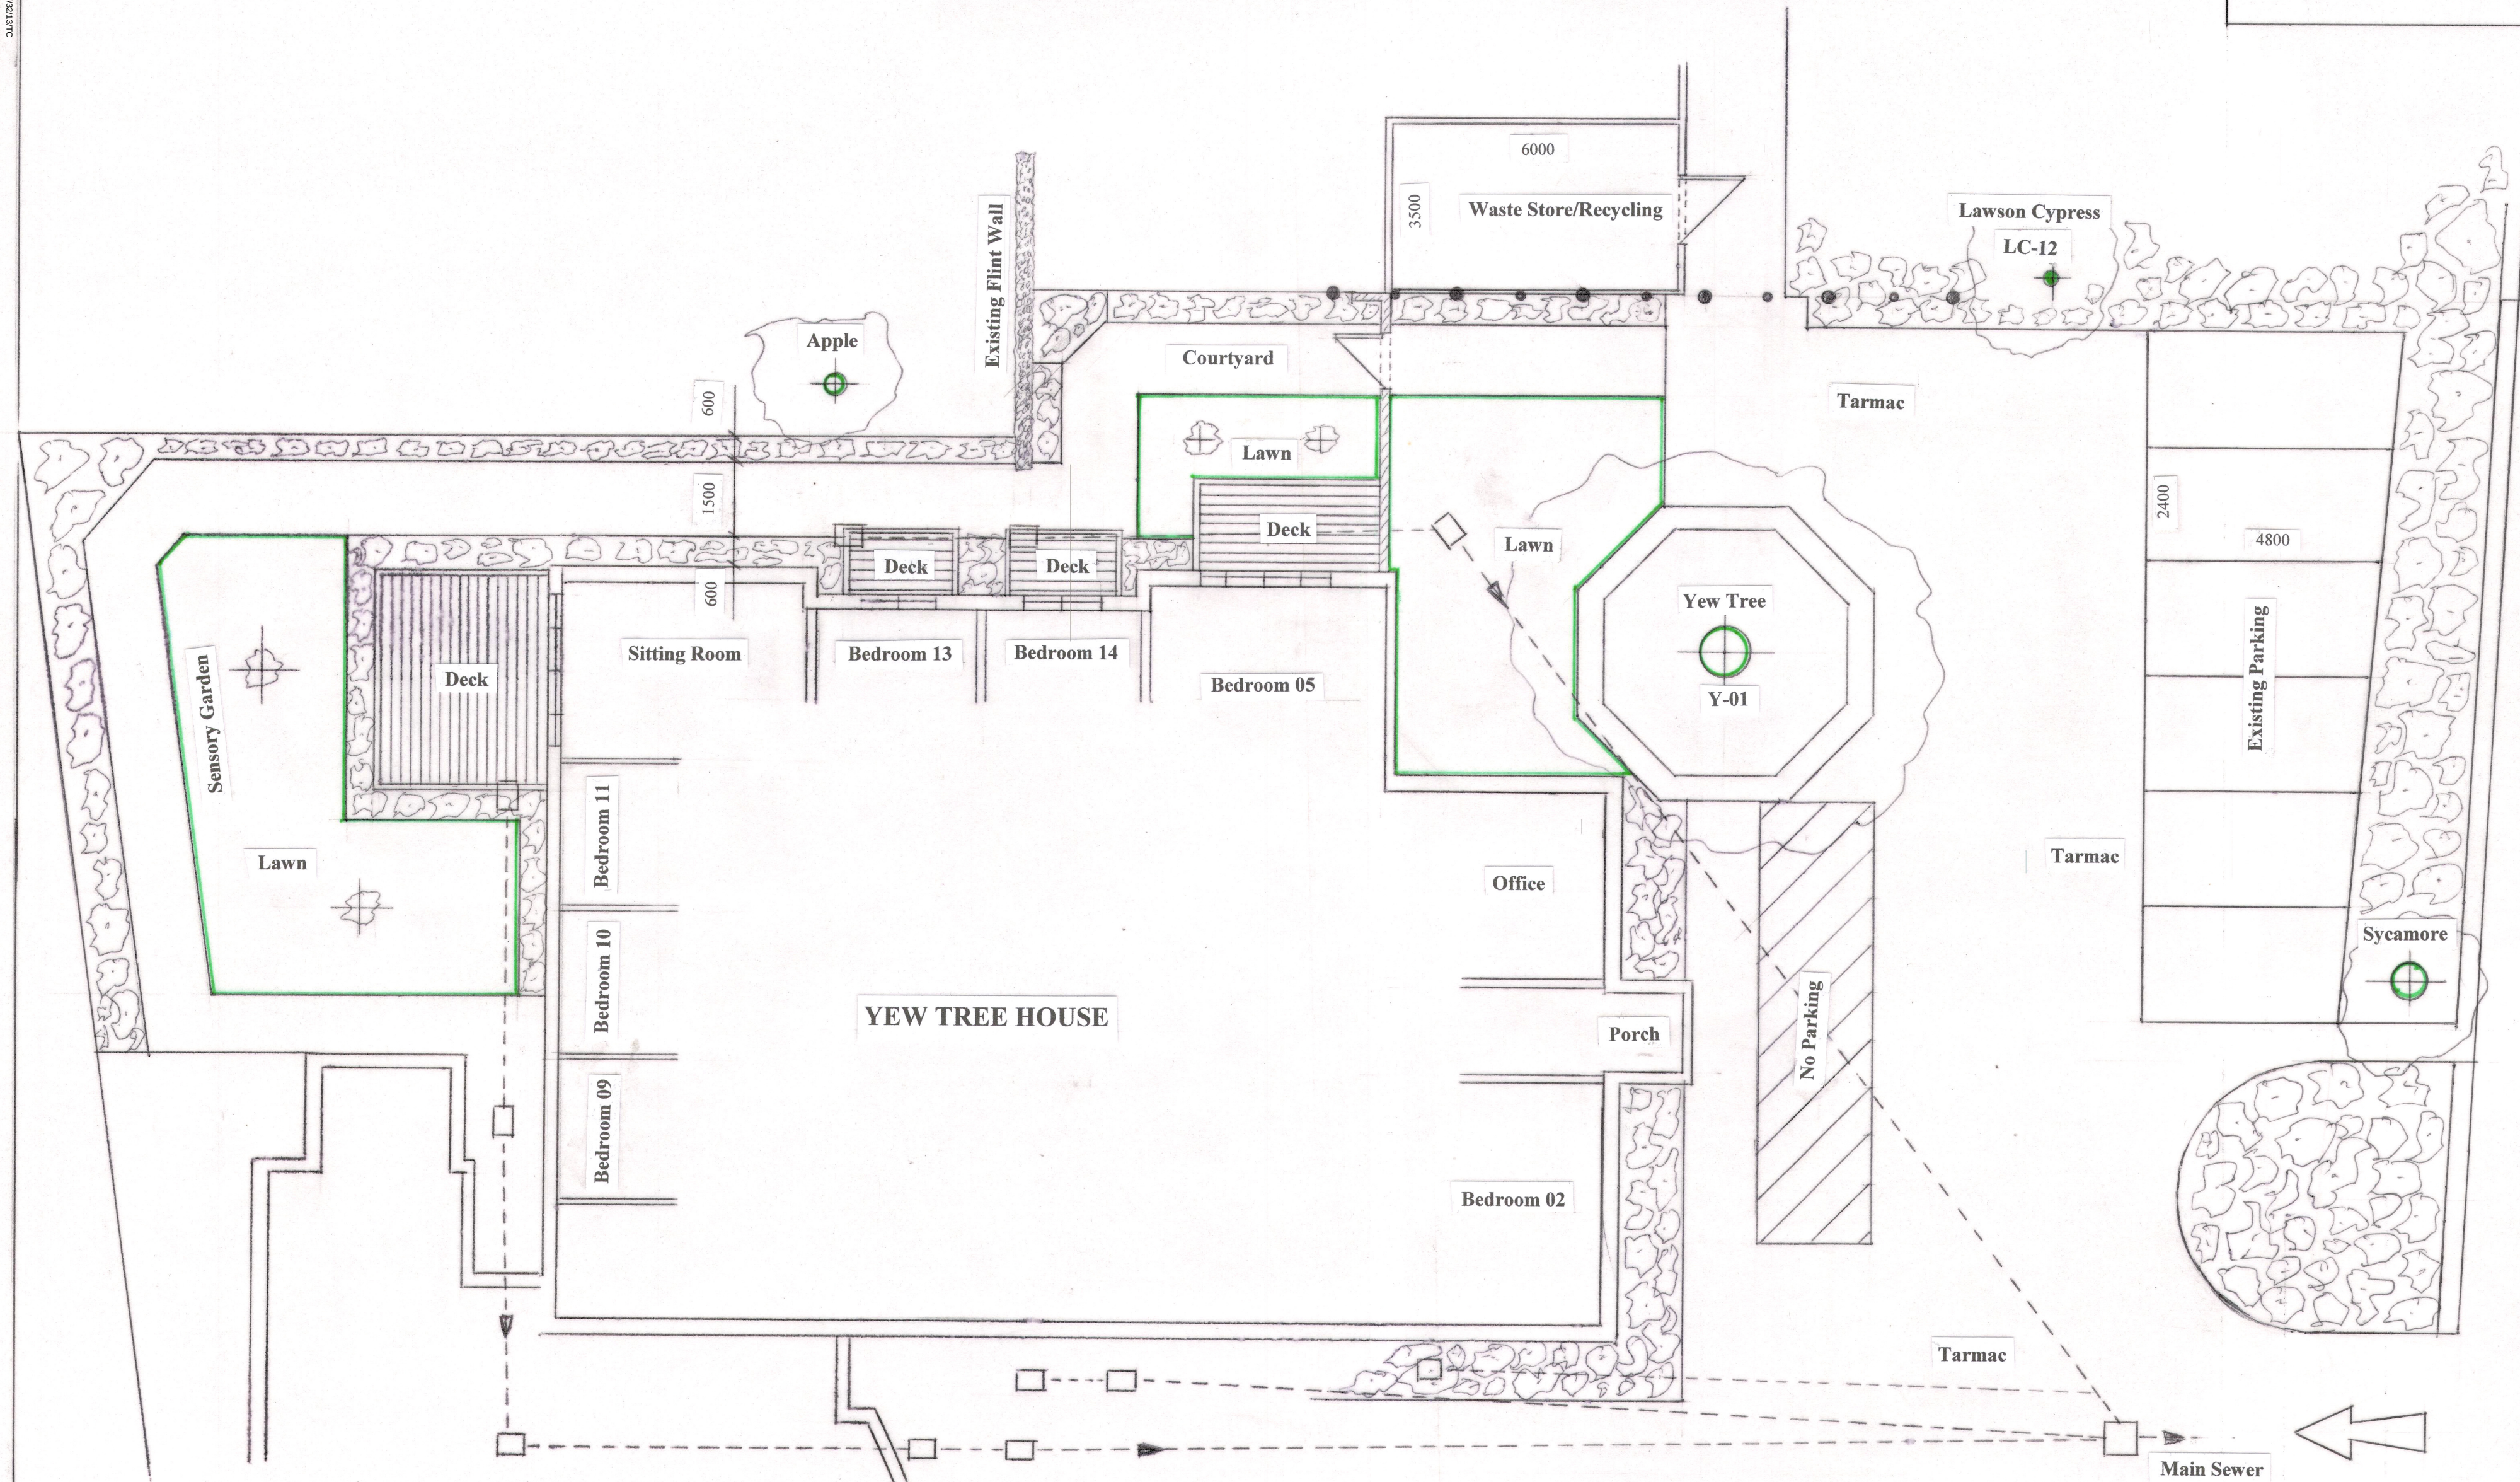

Rev.	Date	Description	NOTES

PROPOSED LANDSCAPE PLAN
1:100

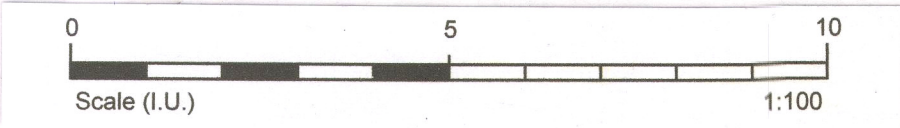

Project	Yew Tree House, North End Road, Yapton		
Title	Proposed Landscaping		
Scale	1:100 @ A2	Job No	104.12
Drawn	RJR	Dwg	P.02.012
Date	01.06.13	Rev	
THE CONSTRUCTION MANAGEMENT CORP.			
Stoney Brook Farm, Eastergate Lane, Walberton,			
West Sussex, BN18 0BA			
Tel/Fax: 01243 - 544 244 E-mail: info@cmc-1.co.uk			