

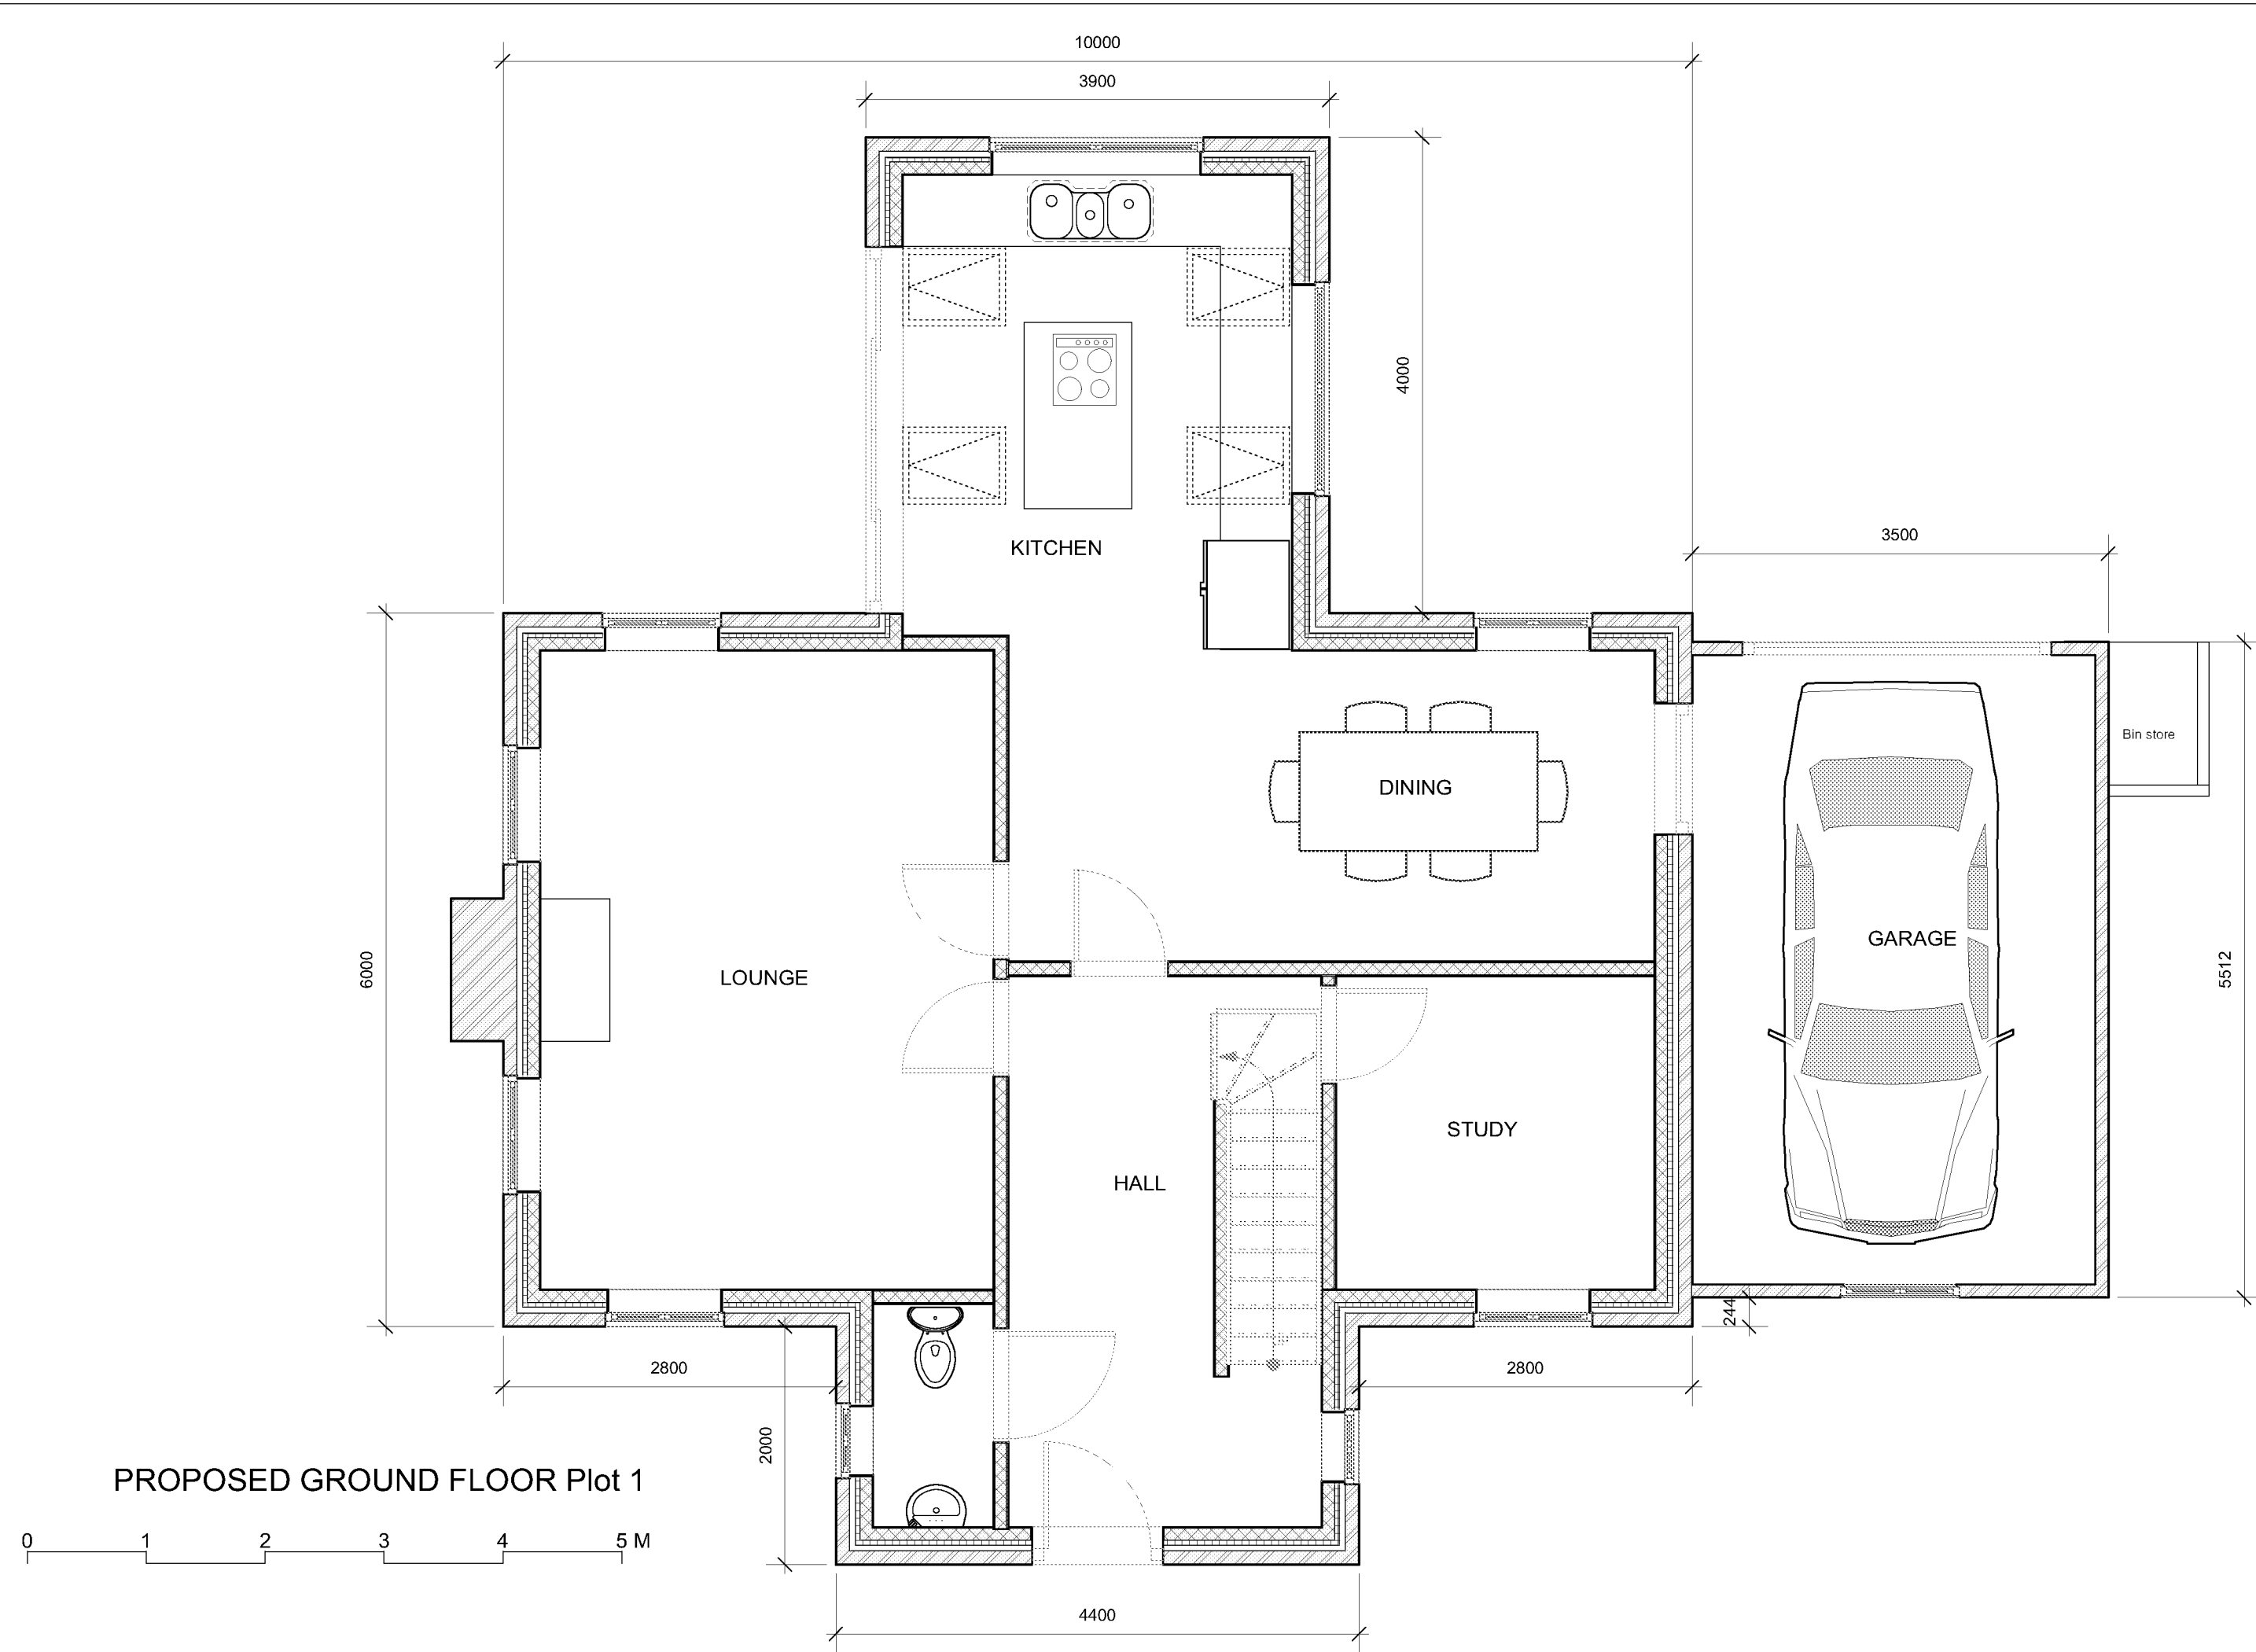


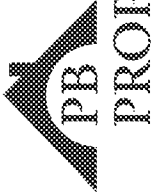

PROPOSED GROUND FLOOR Plot 1

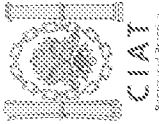

 PB PROPERTIES <i>the design to build on</i>	 CIAI Registered Practitioner	Paul Maggs MCIAI Hazelwood, Harbolets Road, West Chilmington RH20 2LG Tel: 01798 813298 paul@pbproperties.co.uk www.pbproperties.co.uk	Client: BUCKNELL Site Address: STAKERS FARM NORTHEND ROAD YAPTON BN18 ODU	Project Title: NEW DEVELOPMENT 1 NO 5 BED UNIT 1 NO 3 BED UNIT Date: DATE	Scales: 1:50 Plan No. D 1116/304/04a	Drawings produced using Vectorworks CAD. Only written dimensions to be respected. Copyright protected to PB Properties
---	--	---	---	---	--	---