





terrace front elevation 1:500

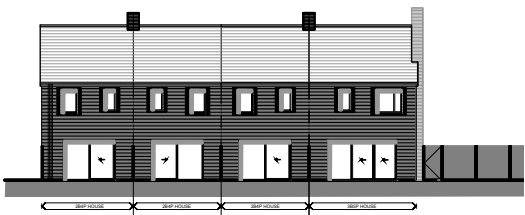

terrace rear elevation 1:500

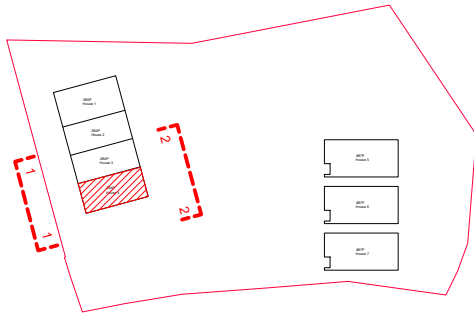

key plan 1:1200

key:

Elevation Material Key:

- 1

Light buff brickwork (terrace)
'Suffolk Chaucer'
- 2

Light buff multi stock (detached)
'Oakington Buff'
- 3

Natural stone feature surround
to window (detached)
- 4

Brick feature surround to window
(terrace) 'Oakington Buff'
- 5

PPC aluminium timber composite
window system RAL 1014 'Ivory'
- 6

PPC aluminium composite front
door RAL 1014 'Ivory'
- 7

Natural slate roof tile with matching
ridge tile and integrated PV tiles
(eg.Domiz slate)
- 8

Velux top hung rooflights
- 9


Inset PPC RWP with gutter
RAL 1014 'Ivory'
- 10

Timber pergola to car port
- 11


1.8m high venetian timber
fence and gate
- 12

Timber picket fence
- 13

Brick and timber refuse
store and planter

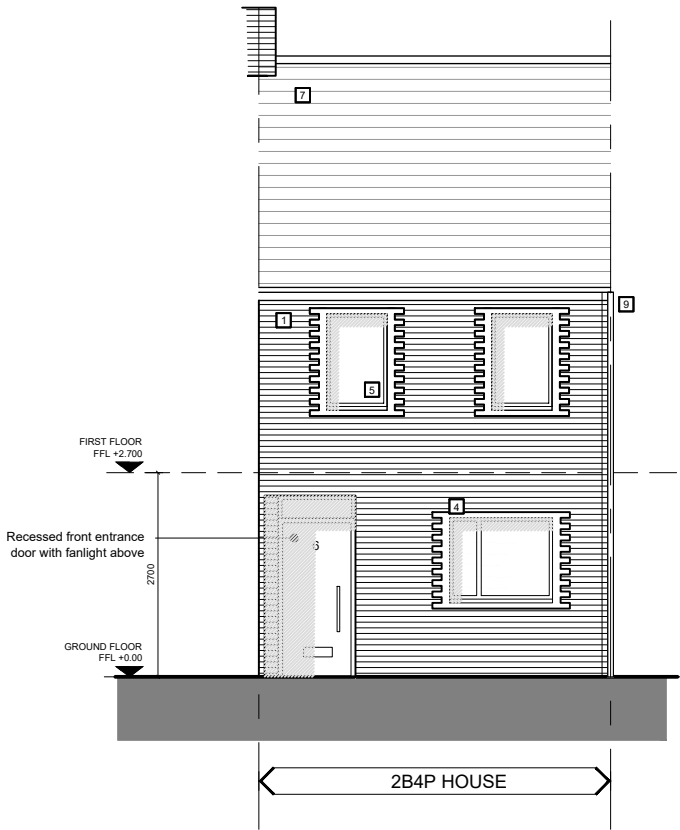

1-1 front elevation

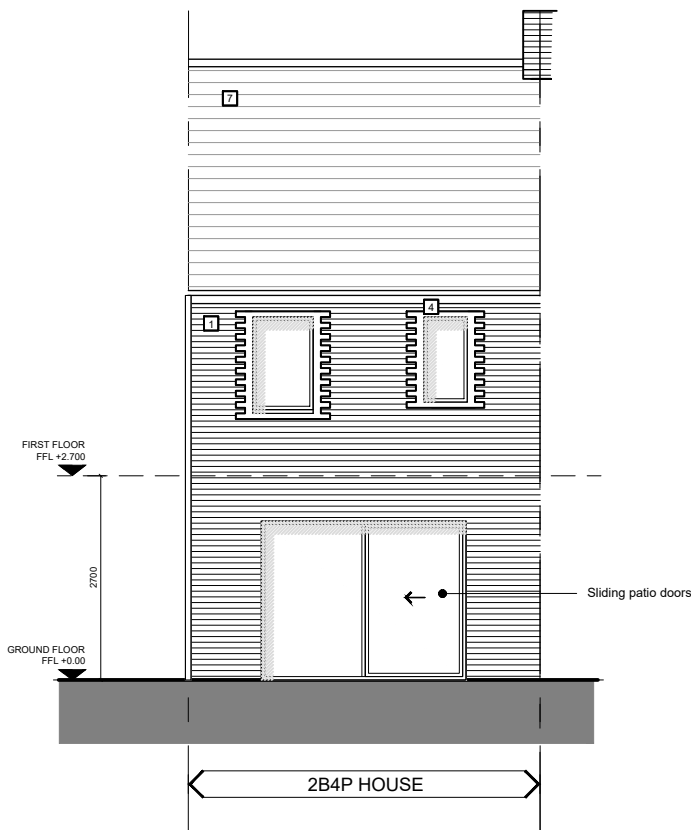

2-2 rear elevation

proposed 2B4P house elevations 1:100

Project name: Sunnymead Farm, North End Road, Yapton, Arundel BN18 0DL	Project no.: 18010	Drawing no.: P320	Revision: -	Status: PLANNING	This drawing is copyright of Cover Storey Architects LLP	REVISIONS Cover Storey Architects Cover Storey Architects LLP Tel. 02392 006266 The Studio, 18 St Georges Avenue, Havant info@coverstorey.co.uk PO9 2RX www.coverstorey.co.uk
Drawing name: Proposed 2B4P House Front and Rear Elevations	Scale @ 1:100 @ A3	Drawn by JB	Checked by DJS	Date 07.2018	All dimensions must be verified on site prior to construction	
ARUN DISTRICT COUNCIL V/33/20/PL					Do not scale this drawing except for planning application purposes	