



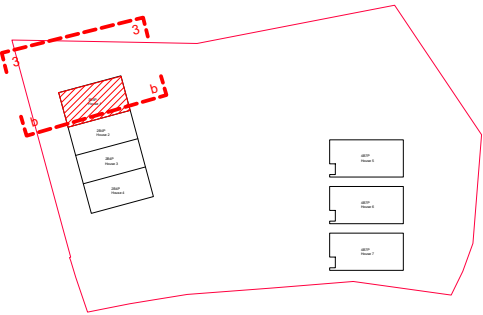

key:

Elevation Material Key:

- | | | | |
|---|---|----|--|
| 1 | Light buff brickwork (terrace)
'Suffolk Chaucer' | 10 | Timber pergola to car port |
| 2 | Light buff multi stock (detached)
'Oakington Buff' | 11 | 1.8m high venetian timber
fence and gate |
| 3 | Natural stone feature surround
to window (detached) | 12 | Timber picket fence |
| 4 | Brick feature surround to window
(terrace) 'Oakington Buff' | 13 | Brick and timber refuse
store and planter |
| 5 | PPC aluminium timber composite
window system RAL 1014 'Ivory' | | |
| 6 | PPC aluminium composite front
door RAL 1014 'Ivory' | | |
| 7 | Natural slate roof tile with matching
ridge tile and integrated PV tiles
(eg.Domiz slate) | | |
| 8 | Velux top hung rooflights | | |
| 9 | Inset PPC RWP with gutter
RAL 1014 'Ivory' | | |

 

Rev.	Description	by	check	date

Project name: Sunnymead Farm, North End Road, Yapton, Arundel BN18 0DL	Project no.: 18010	Drawing no.: P326	Revision: -	Status: PLANNING	This drawing is copyright of Cover Storey Architects LLP All dimensions must be verified on site prior to construction
Drawing name: Proposed 3B5P House Side Elevation and Section BB ARUN DISTRICT COUNCIL Y/33/20/PL	Scale @ 1:100 @ A3	Drawn by JB	Checked by DJS	Date 07.2018	

Cover Storey

A r c h i t e c t s

Cover Storey Architects LLP
Tel. 02392 006266

The Studio, 18 St Georges Avenue, Havant PO9 2RX
info@coverstorey.co.uk www.coverstorey.co.uk