





terrace front elevation 1:500

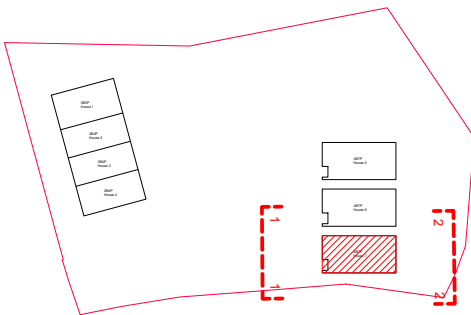

terrace rear elevation 1:500

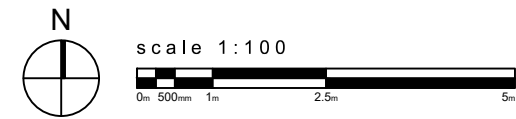


key plan 1:1200


key:

Elevation Material Key:

- | | | | |
|---|---|----|--|
| 1 | Light buff brickwork (terrace)
'Suffolk Chaucer' | 10 | Timber pergola to car port |
| 2 | Light buff multi stock (detached)
'Oakington Buff' | 11 | 1.8m high venetian timber
fence and gate |
| 3 | Natural stone feature surround
to window (detached) | 12 | Timber picket fence |
| 4 | Brick feature surround to window
(terrace) 'Oakington Buff' | 13 | Brick and timber refuse
store and planter |
| 5 | PPC aluminium timber composite
window system RAL 1014 'Ivory' | | |
| 6 | PPC aluminium composite front
door RAL 1014 'Ivory' | | |
| 7 | Natural slate roof tile with matching
ridge tile and integrated PV tiles
(eg.Domiz slate) | | |
| 8 | Velux top hung rooflights | | |
| 9 | Inset PPC RWP with gutter
RAL 1014 'Ivory' | | |

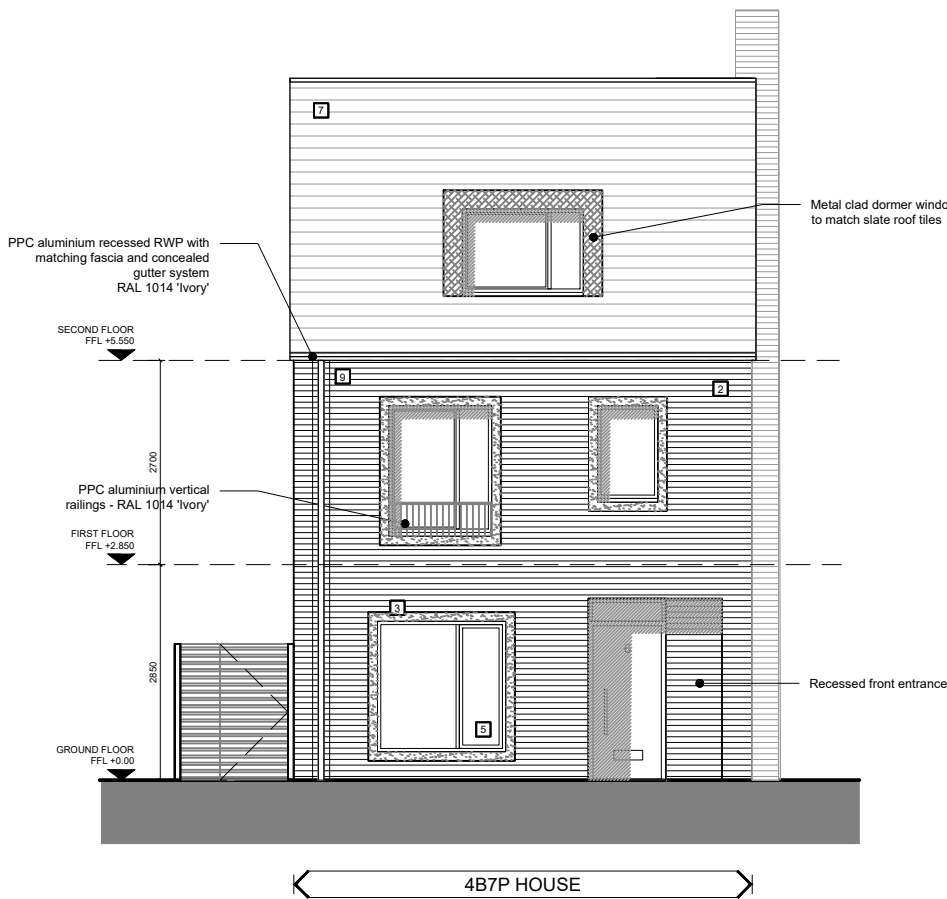

1-1 front elevation

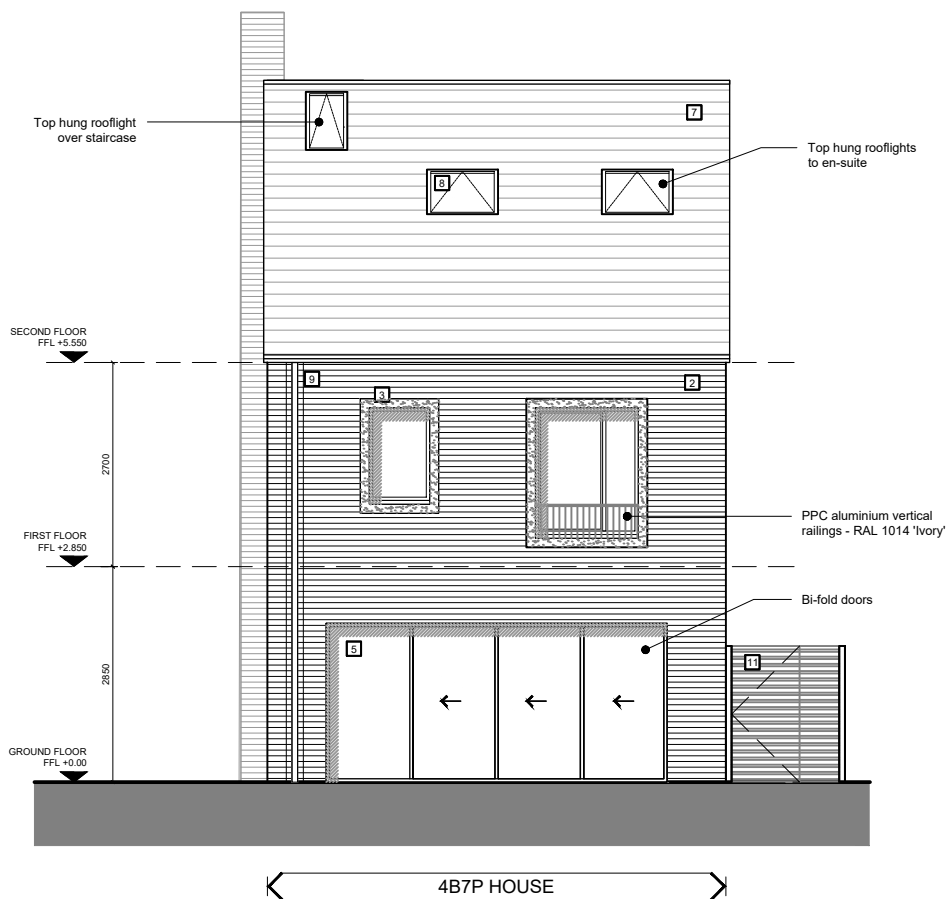

2-2 rear elevation

proposed 4B7P house elevations 1:100

Rev.	Description	by	check	date
REVISIONS				

Project name:
Sunnymead Farm, North End Road, Yapton, Arundel BN18 0DL

Drawing name:
Proposed 4B7P House Front and Rear Elevations

Project no.:
18010

Scale @
1:100 @ A3

Drawing no.:
P330

Drawn by
JB

Revision:
-

Checked by
DJS

Status:
PLANNING

Date
07.2018

This drawing is copyright of Cover Storey Architects LLP
All dimensions must be verified on site prior to construction
Do not scale this drawing except for planning application purposes

Cover Storey
Architects
Cover Storey Architects LLP
Tel. 02392 006266
The Studio, 18 St Georges Avenue, Havant
info@coverstorey.co.uk
PO9 2RX
www.coverstorey.co.uk