




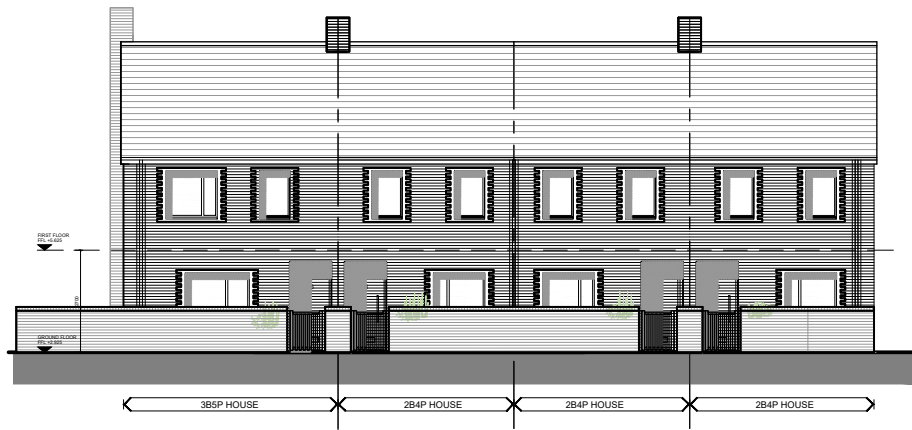

1-1 front elevation

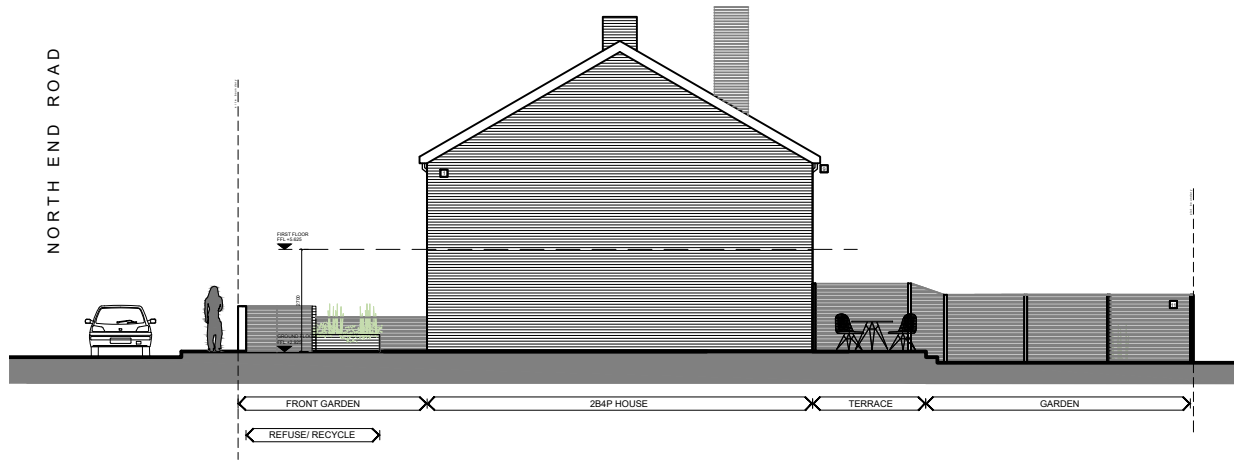

2-2 side elevation

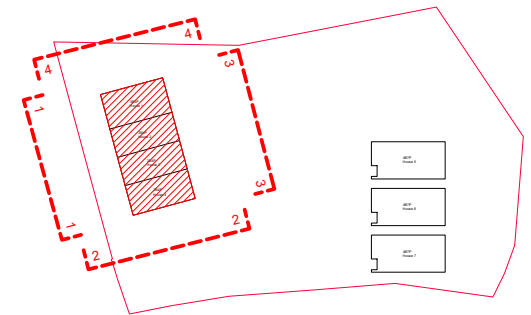


key plan 1:1200


key:

Elevation Material Key:

- | | | | |
|---|---|----|--|
| 1 | Light buff brickwork (terrace)
'Suffolk Chaucer' | 10 | Timber pergola to car port |
| 2 | Light buff multi stock (detached)
'Oakington Buff' | 11 | 1.8m high venetian timber
fence and gate |
| 3 | Natural stone feature surround
to window (detached) | 12 | Timber picket fence |
| 4 | Brick feature surround to window
(terrace) 'Oakington Buff' | 13 | Brick and timber refuse
store and planter |
| 5 | PPC aluminium timber composite
window system RAL 1014 'Ivory' | | |
| 6 | PPC aluminium composite front
door RAL 1014 'Ivory' | | |
| 7 | Natural slate roof tile with matching
ridge tile and integrated PV tiles
(eg.Domiz slate) | | |
| 8 | Velux top hung rooflights | | |
| 9 | Inset PPC RWP with gutter
RAL 1014 'Ivory' | | |

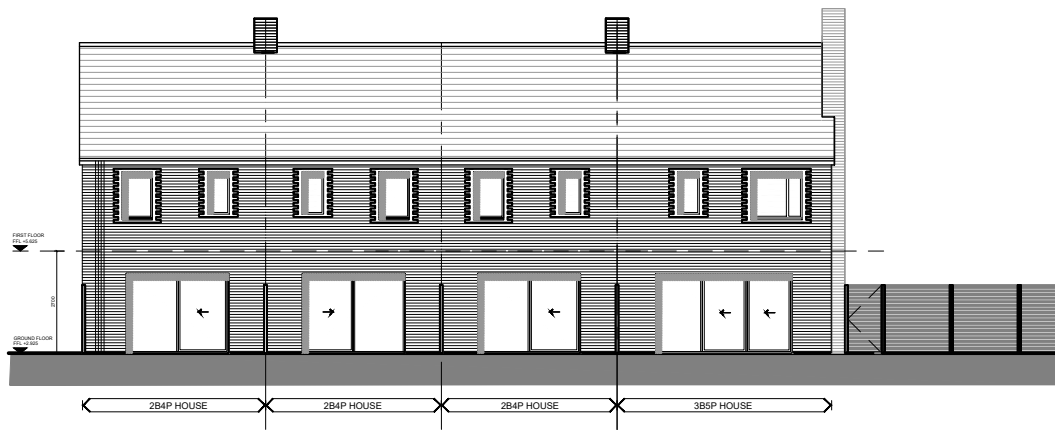

3-3 rear elevation

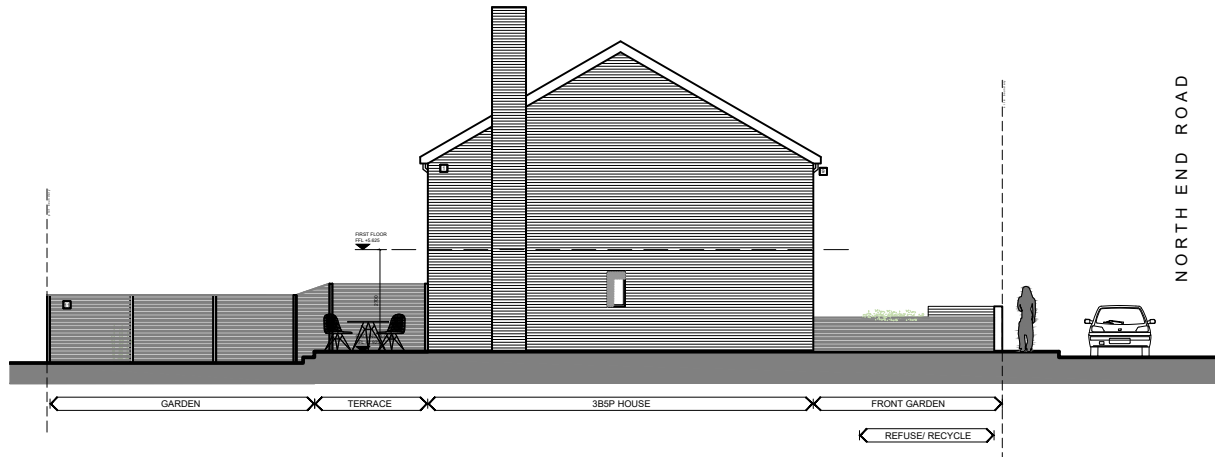

4-4 side elevation

proposed 2B & 3B house terrace elevations 1:200

Rev.	Description	by	check	date
REVISIONS				

Project name: Sunnymead Farm, North End Road, Yapton, Arundel BN18 0DL	Project no.: 18010	Drawing no.: P340	Revision: -	Status: PLANNING	This drawing is copyright of Cover Storey Architects LLP
Drawing name: Proposed Terrace Elevations - 2Bed and 3Bed Houses	Scale @ 1:200 @ A3	Drawn by JB	Checked by DJS	Date 08.2018	All dimensions must be verified on site prior to construction
ARUN DISTRICT COUNCIL V/33/20/PL					Do not scale this drawing except for planning application purposes