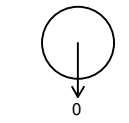
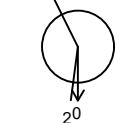
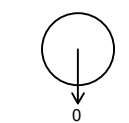
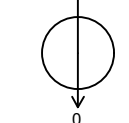
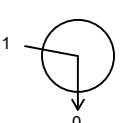
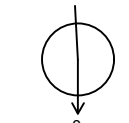
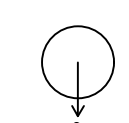
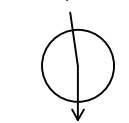
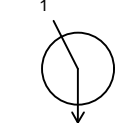
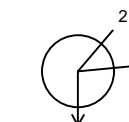
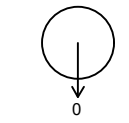
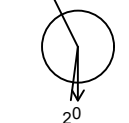
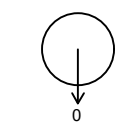
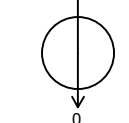
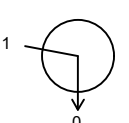
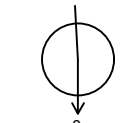
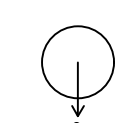
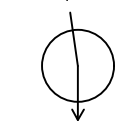
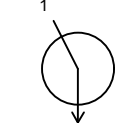
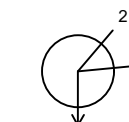
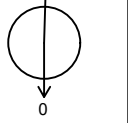
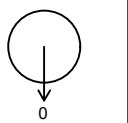
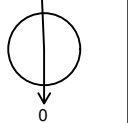
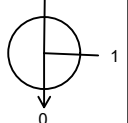
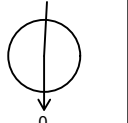
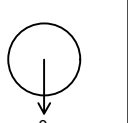
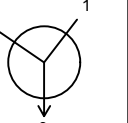
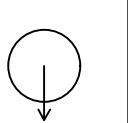
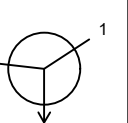
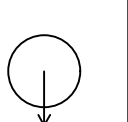
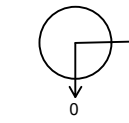
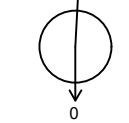
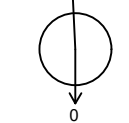
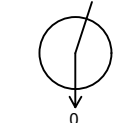
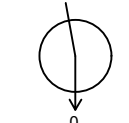
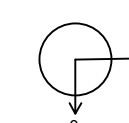
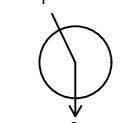
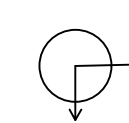
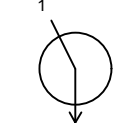
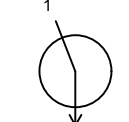


Manhole Number	Cover Level	Connections	Pipe			Manhole Size	Types	
Coordinates	Depth To Soffit		Code	Inverts	Diams		Manhole	Cover
S1	7.000							
E. 497552.231	1.231					1200	4	D400
N. 103029.538			0	1.000	5.469	300		
S2	6.660							
E. 497539.610	0.900					1350	4	D400
N. 103077.088			0	2.000	5.385	375		
S3	Unknown		1	2.000	5.254	375		
E. 497559.350	Unknown					1350	4	D400
N. 103059.824			0	2.001	5.254	375		
S4	Unknown		1	2.001	5.208	375		
E. 497571.935	Unknown		2	1.000	5.281	300		
N. 103051.657			0	1.001	5.208	375		
S5	6.883		1	1.001	5.156	375		
E. 497585.164	1.352					1350	4	D400
N. 103043.136			0	1.002	5.156	375		
S6	7.002							
E. 497590.660	1.296					1350	4	D400
N. 103000.100			0	3.000	5.331	375		
S7	6.649		1	3.000	5.110	375		
E. 497604.372	1.164					1350	4	D400
N. 103017.637			0	3.001	5.110	375		
S8	6.603		1	1.002	4.987	375		
E. 497612.241	1.241		2	3.001	4.987	375		
N. 103021.537			0	1.003	4.912	450		
S9	Unknown		1	1.003	4.837	450		
E. 497635.255	Unknown					1350	4	D400
N. 103004.339			0	1.004	4.837	450		
S10	Unknown		1	1.004	4.701	450		
E. 497655.721	Unknown					1350	4	D400
N. 102986.433			0	1.005	4.701	450		

Manhole Number	Cover Level	Connections	Pipe			Manhole Size	Types	
Coordinates	Depth To Soffit		Code	Inverts	Diams		Manhole	Cover
S11	6.327							
E. 497641.332	1.220					1350	4	D400
N. 102952.267			0	4.000	4.732	375		
S12	6.072		1	1.005	4.585	450		
E. 497654.913	1.037		2	4.000	4.660	375		
N. 102970.239			0	1.006	4.435	600		
S13	7.000							
E. 497499.484	0.825					1350	4	D400
N. 103039.625			0	5.000	5.800	375		
S14	7.250		1	5.000	5.296	375		
E. 497545.876	1.589					1350	4	D400
N. 103017.381			0	5.001	5.286	375		
S15	7.068		1	5.001	5.248	375		
E. 497535.009	1.443					1350	4	D400
N. 103009.673			0	5.002	5.248	375		
S16	6.784		1	5.002	5.111	375		
E. 497513.640	1.298					1350	4	D400
N. 102972.397			0	5.003	5.111	375		
S17	6.660							
E. 497467.397	0.860					1200	4	D400
N. 102967.137			0	6.000	5.500	300		
S18	6.399		1	6.000	5.300	300		
E. 497498.214	0.799					1200	4	D400
N. 102967.655			0	6.001	5.300	300		
S19	6.557		1	6.001	5.250	300		
E. 497502.042	1.007					1200	4	D400
N. 102962.765			0	6.002	5.250	300		
S20	6.670		1	5.003	5.050	375		
E. 497503.260	1.245		2	6.002	5.125	300		
N. 102966.475			0	5.004	4.975	450		

Manhole Number	Cover Level	Connections	Pipe			Manhole Size	Types	
Coordinates	Depth To Soffit		Code	Inverts	Diams		Manhole	Cover
S21	6.407		1	5.004	4.907	450		
E. 497523.608	1.050					1350	4	D400
N. 102940.127			0	5.005	4.907	450		
S22	6.752							
E. 497574.498	0.902					1350	4	D400
N. 102962.839			0	7.000	5.475	375		
S23	6.226		1	7.000	5.120	375		
E. 497551.443	0.731					1350	4	D400
N. 102931.329			0	7.001	5.120	375		
S24	6.179		1	7.001	4.861	375		
E. 497545.274	0.943		2	5.005	4.786	450		
N. 102923.674			0	5.006	4.711	525		
S25	5.977		1	5.006	4.561	525		
E. 497564.994	0.891					1500	4	D400
N. 102908.999			0	5.007	4.561	525		
S26	5.872							
E. 497575.928	0.900					1200	4	D400
N. 102884.866			0	8.000	4.822	150		
S27	Unknown		1	5.007	4.390	525		
E. 497583.062	Unknown		2	8.000	4.765	150		
N. 102896.995			0	5.008	4.390	525		
S28	5.860							
E. 497608.318	0.908					1200	4	D400
N. 102908.311			0	9.000	4.727	225		
S29	Unknown		1	9.000	4.630	225		
E. 497597.317	Unknown		2	5.008	4.330	525		
N. 102897.924			0	5.009	4.330	525		
S30	6.536							
E. 497477.886	0.959					1200	4	D400
N. 102927.975			0	10.000	5.277	300		

Manhole Number	Cover Level	Connections	Pipe			Manhole Size	Types	
Coordinates	Depth To Soffit		Code	Inverts	Diams		Manhole	Cover
S31	6.774		1	10.000	5.174	300		
E. 497471.231	1.300					1350	4	D400
N. 102919.225			0	10.001	5.099	375		
S32	7.035		1	10.001	4.983	375		
E. 497498.441	1.677					1350	4	D400
N. 102896.593			0	10.002	4.984	375		
S33	6.770		1	10.002	4.877	375		
E. 497526.695	1.518					1350	4	D400
N. 102877.052			0	10.003	4.877	375		
S34	6.462		1	10.003	4.777	375		
E. 497551.262	1.310					1350	4	D400
N. 102851.498			0	10.004	4.777	375		
S35	6.196		1	10.004	4.623	375		
E. 497566.357	1.200					1350	4	D400
N. 102851.788			0	10.005	4.623	375		
S36	6.191		1	10.005	4.570	375		
E. 497580.671	1.247					1350	4	D400
N. 102843.107			0	10.006	4.569	375		
S38	6.242		1	1.007	4.133	450		
E. 497593.413	1.659					1350	4	D400
N. 102841.502			0	1.008	4.133	450		
S39	6.472		1	1.008	4.119	450		
E. 497590.111	1.903					1350	4	D400
N. 102837.377			0	1.009	4.119	450		
S40	6.316		1	1.009	4.000	450		
E. 497622.499	1.859					1350	2	D400
N. 102810.202			0	1.010	4.009	450		
S41	6.232		1	1.010	3.972	450		
E. 497628.078	1.810					1350	4	D400
N. 102797.219			0	1.011	3.972	450		

NOTES

A1

- This drawing is to be read in conjunction with all other Bright Plan Civils drawings, and with all relevant Architect's and Engineer's drawings and specification. Any discrepancies found are to be reported immediately to the Engineer.
- Bright Plan Civils accepts no responsibility for inaccuracies in data provided by third parties such as topographic surveys or Ordnance Survey mapping.
- Do not scale, work to figured dimensions only. All dimensions are in millimeters unless noted otherwise and all levels are in metres from the topographic survey datum.
- Any information given regarding existing underground services is given in good faith after consultation with the relevant authority, however accuracy is not certain. The main contractor is responsible for checking all information on site prior to work commencing and taking due care whilst undertaking the works.
- All dimensions to be checked on site. All details and dimensions relating to sub-contractors work must be checked and agreed between the sub-contractor or supplier and the general contractor.
- The electronic information from this drawing can not be guaranteed as dimensionally drawn exact. Figured dimensions must be used for setting out and detailing. Bright Plan Civils logos and company information must be removed from copies if information is re-used.

-	-	-
Rev.	Amendments	Date



BRIGHT PLAN CIVILS