
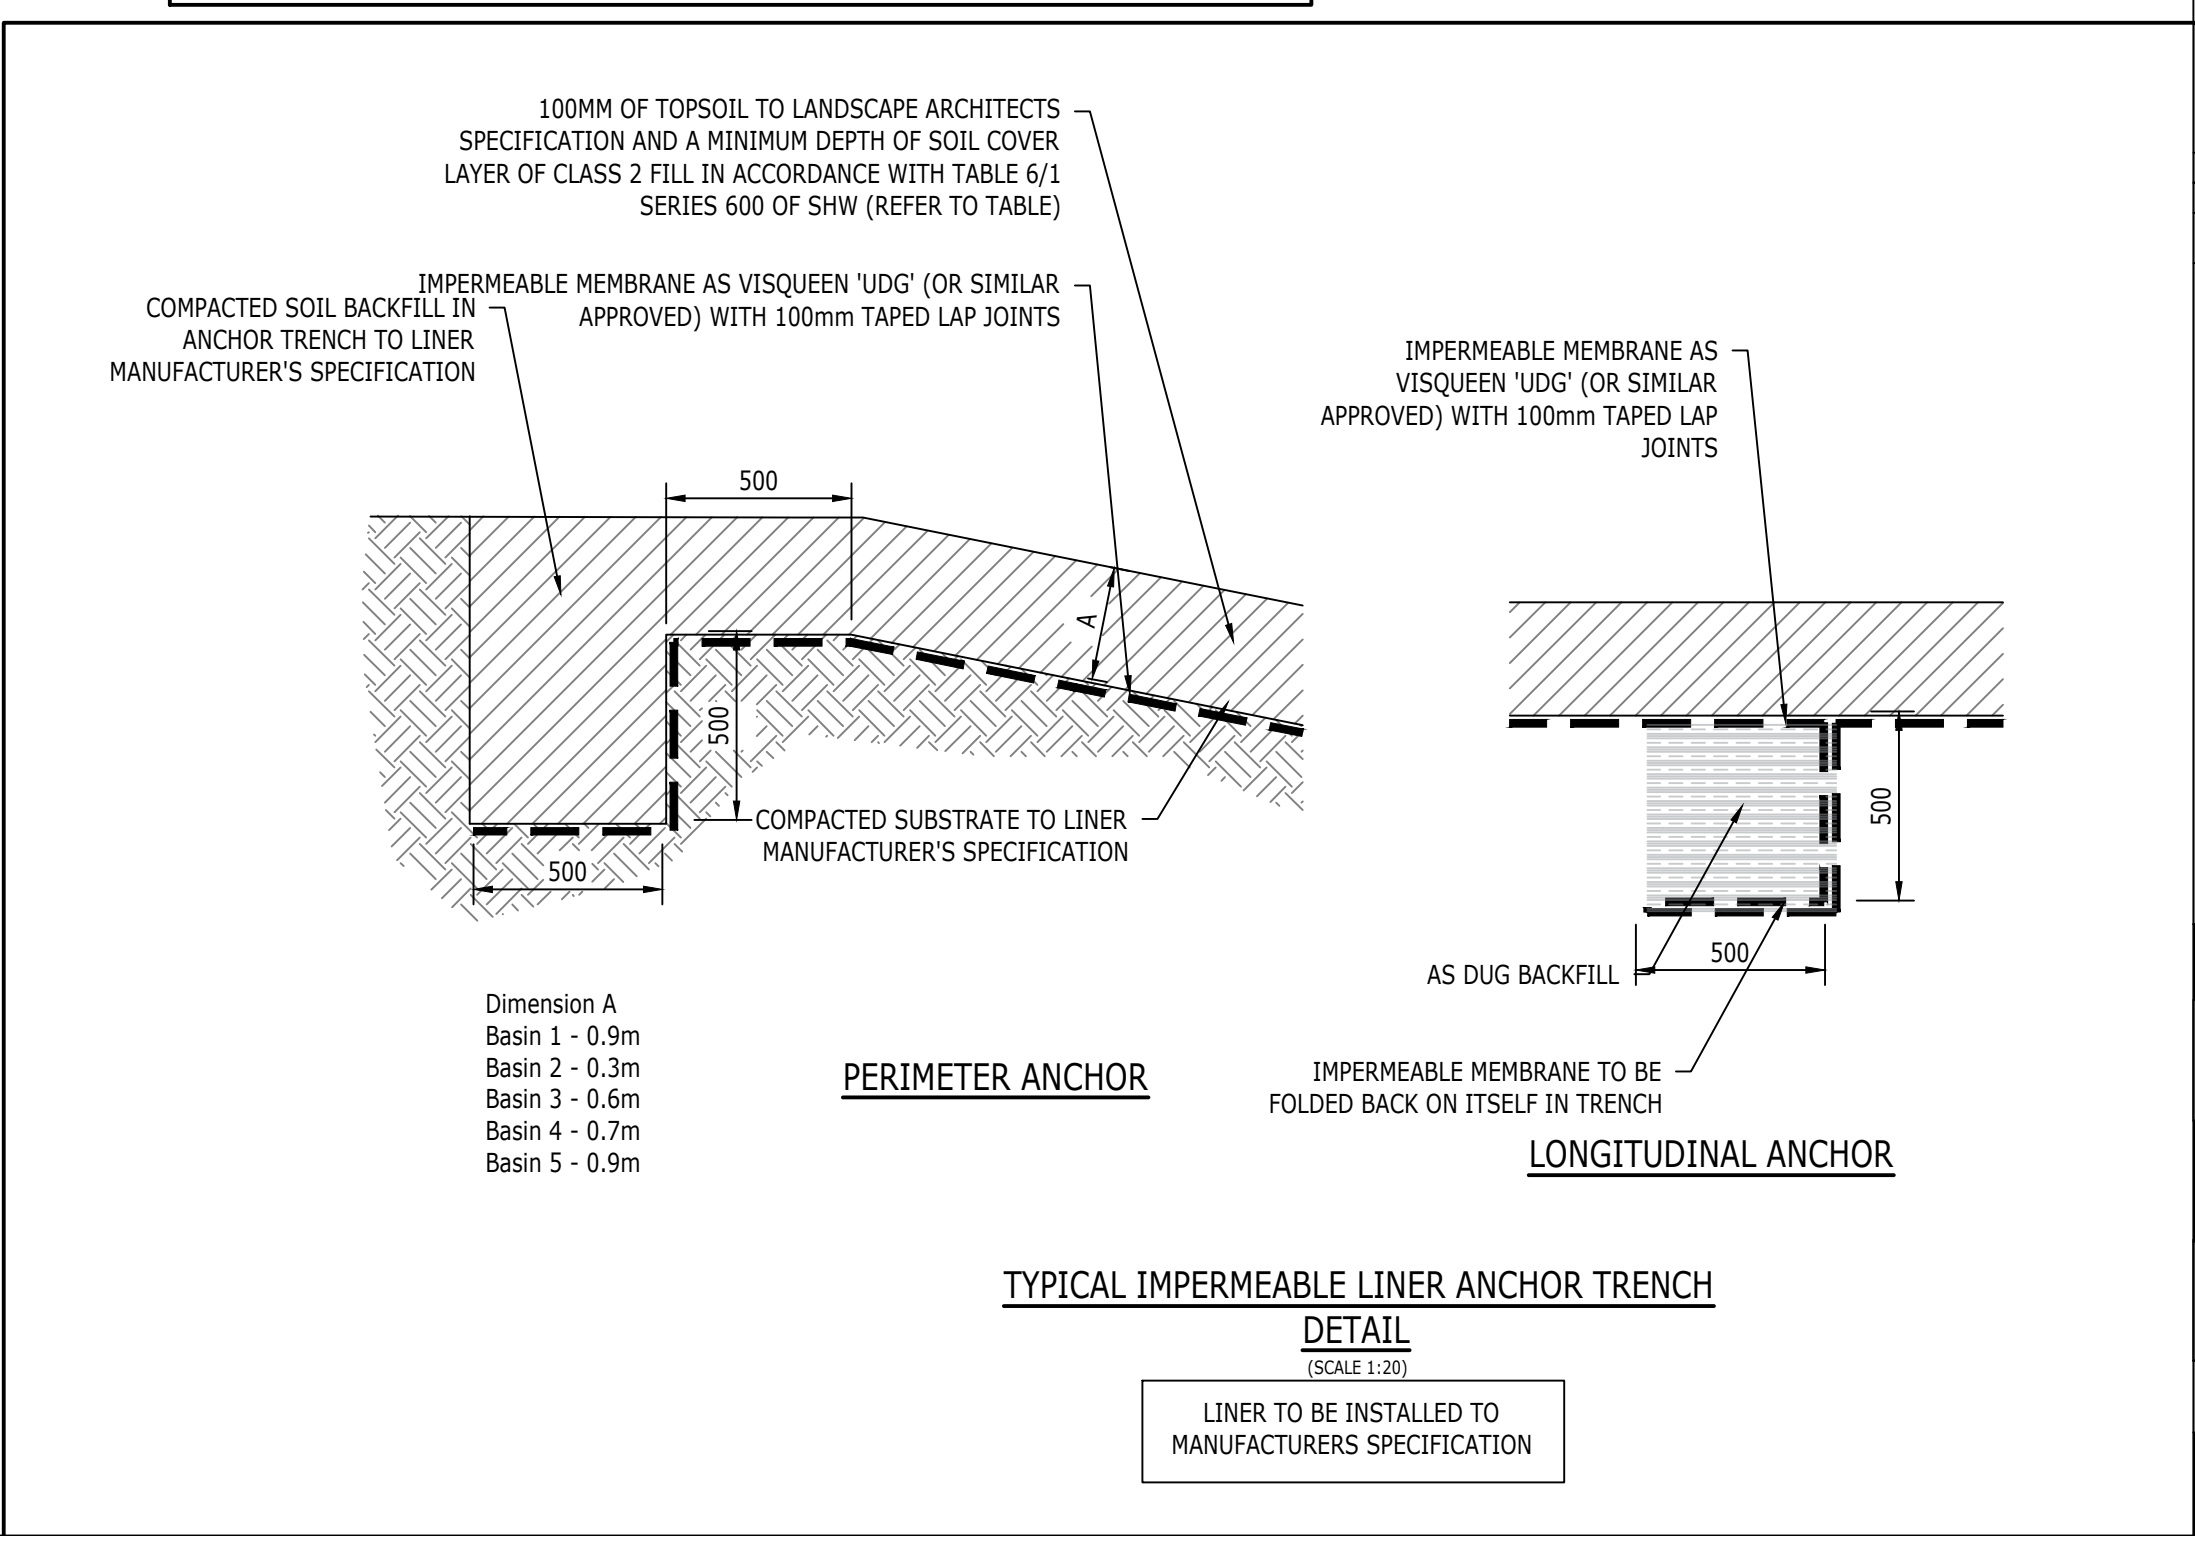
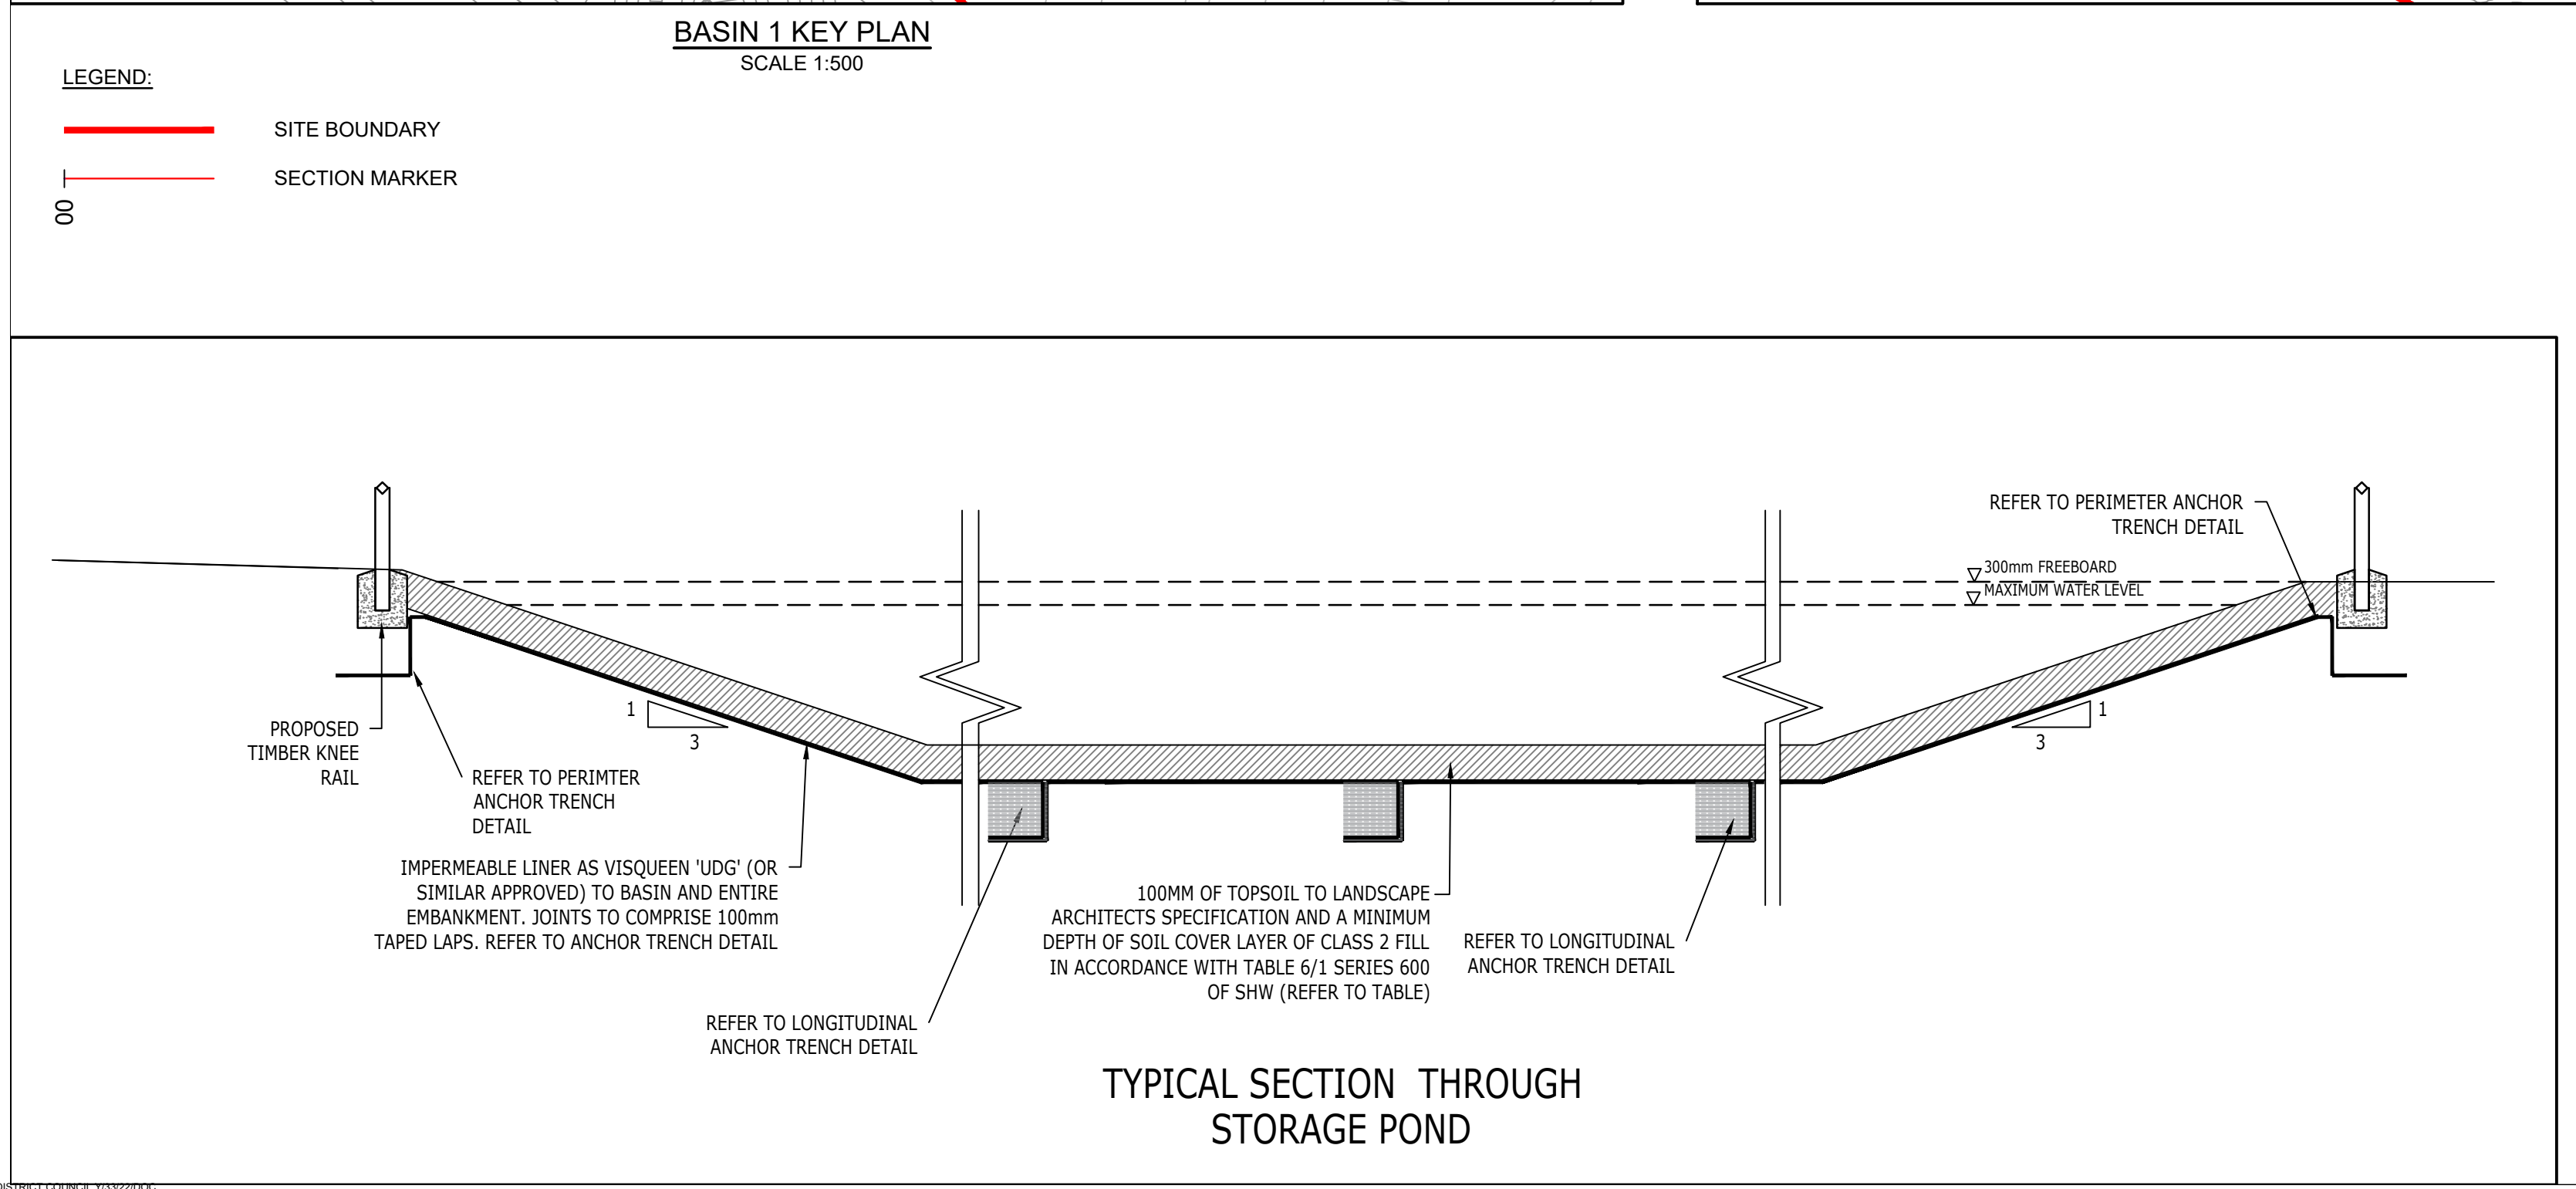
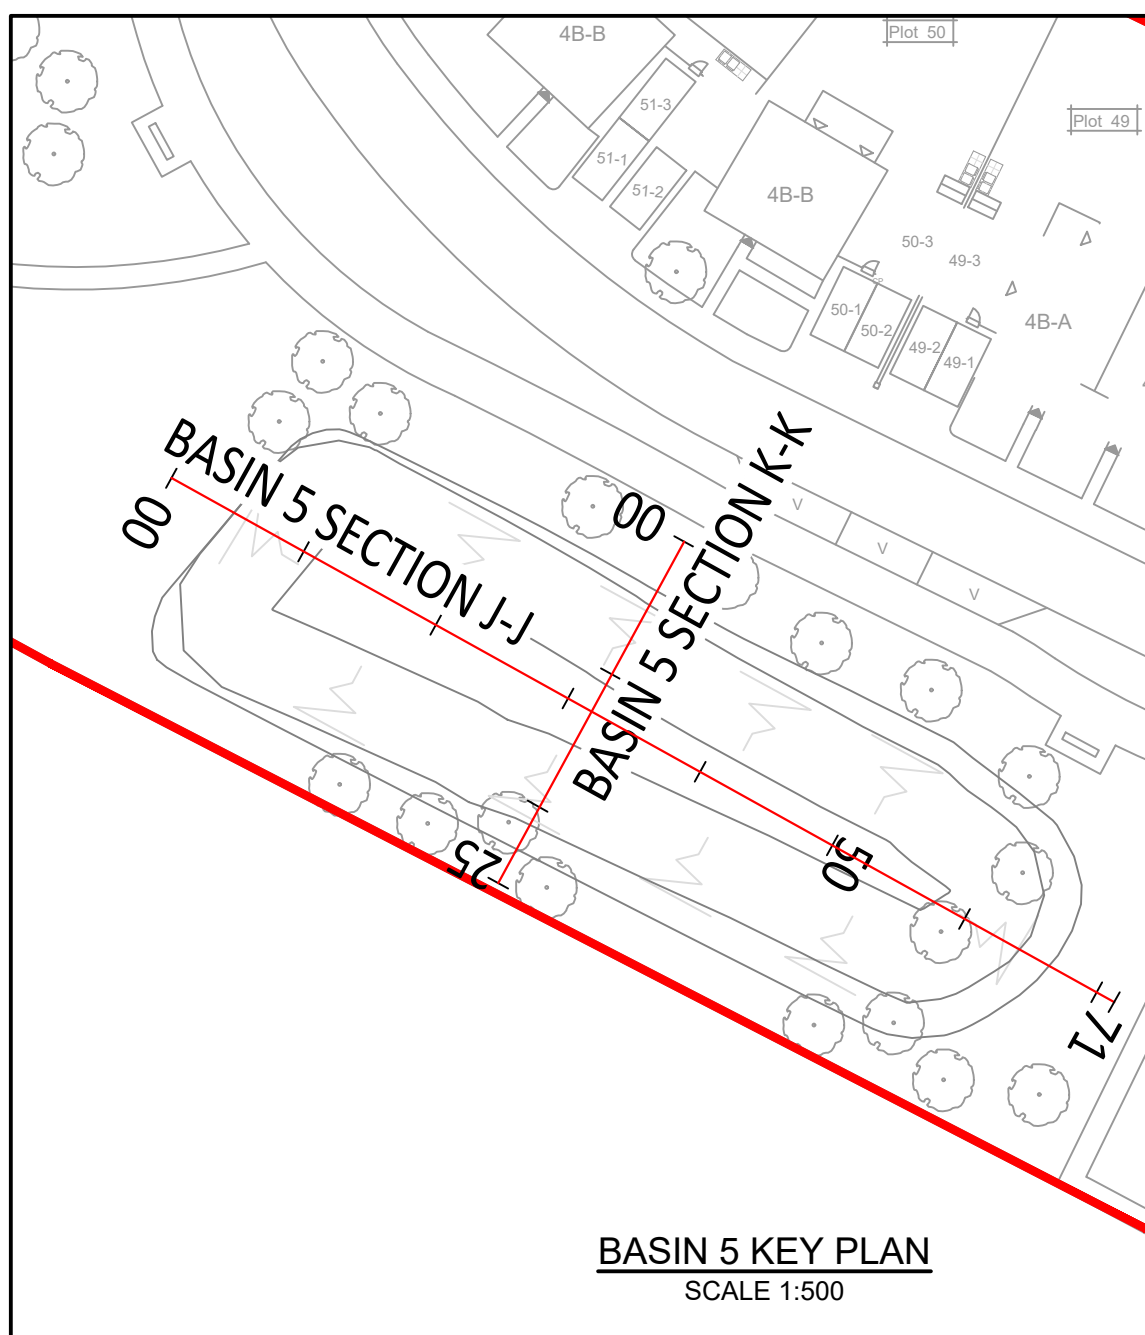
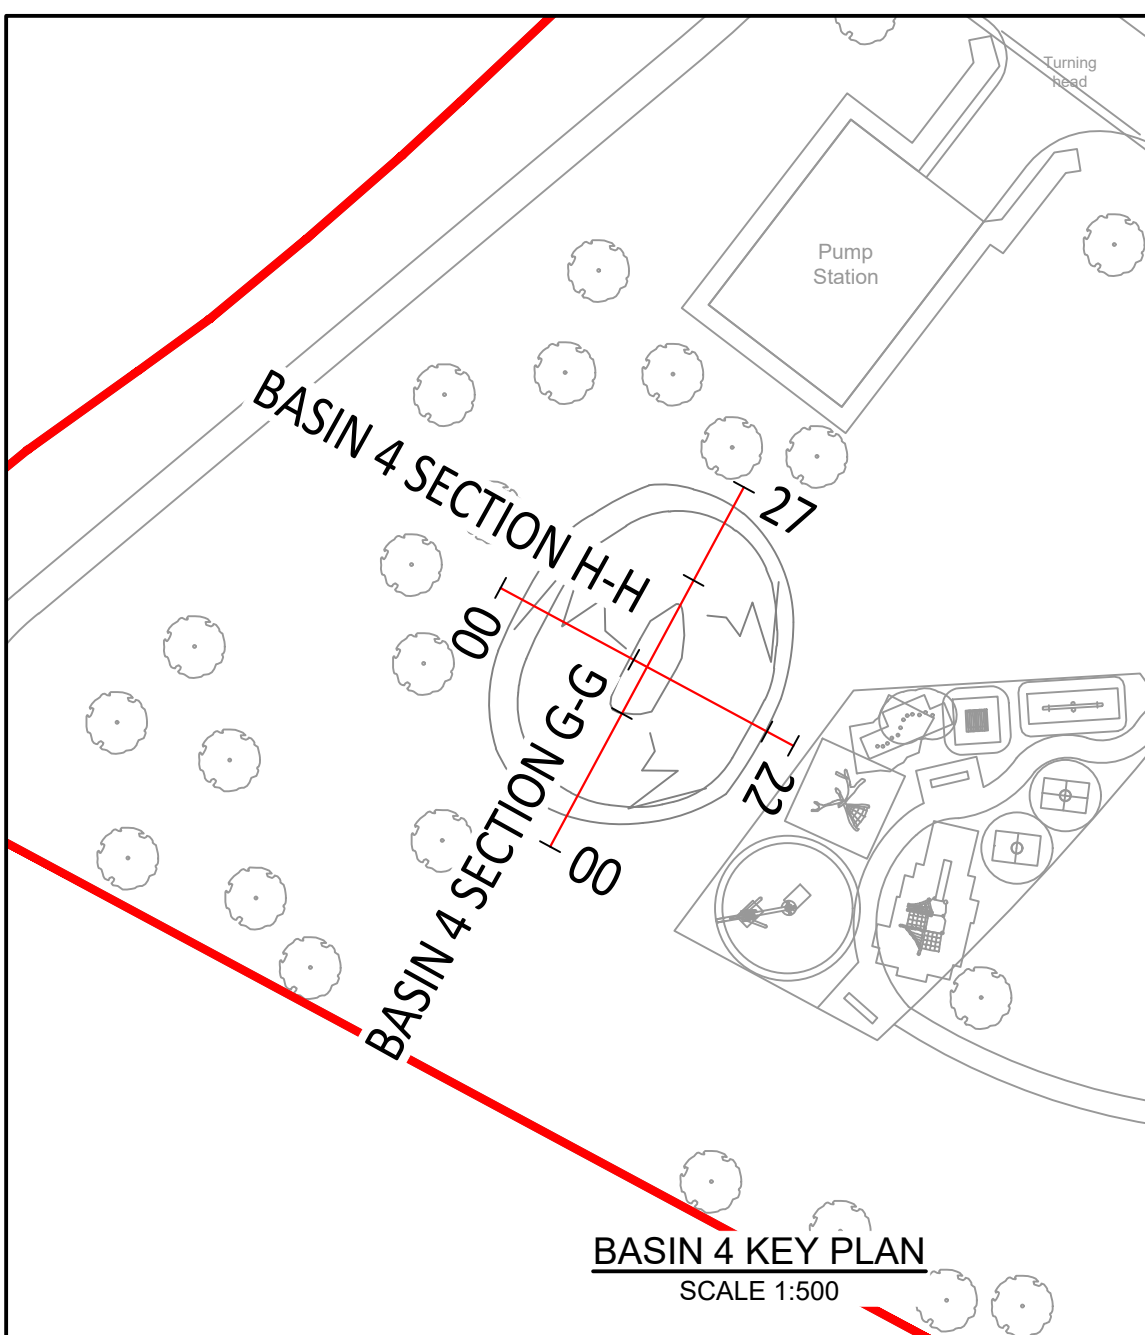
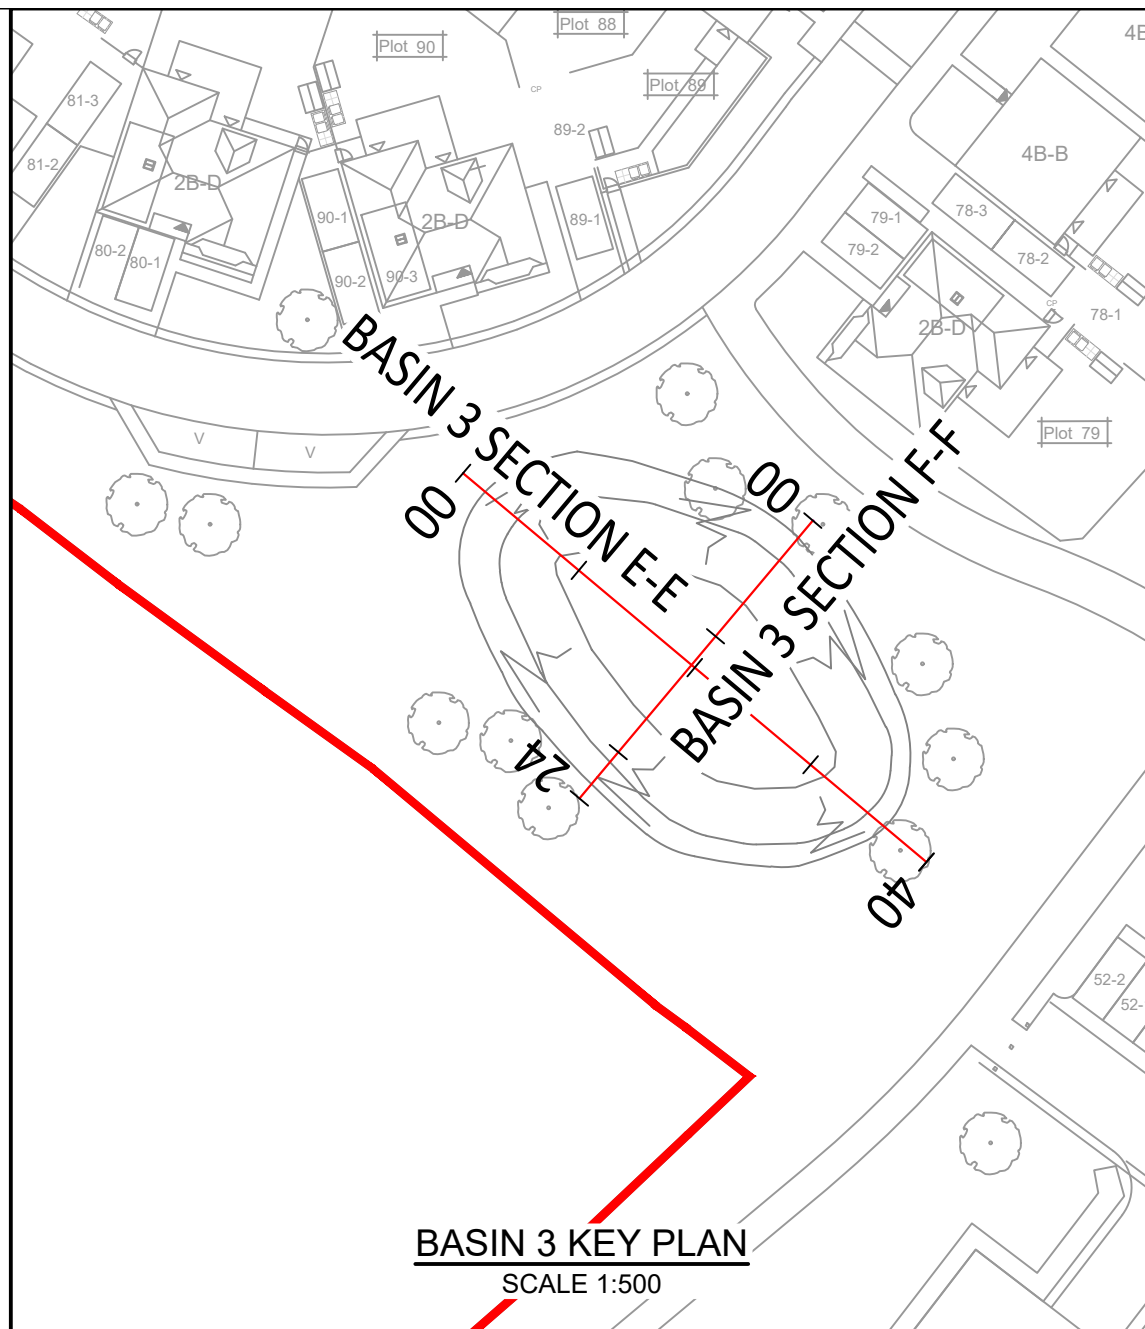
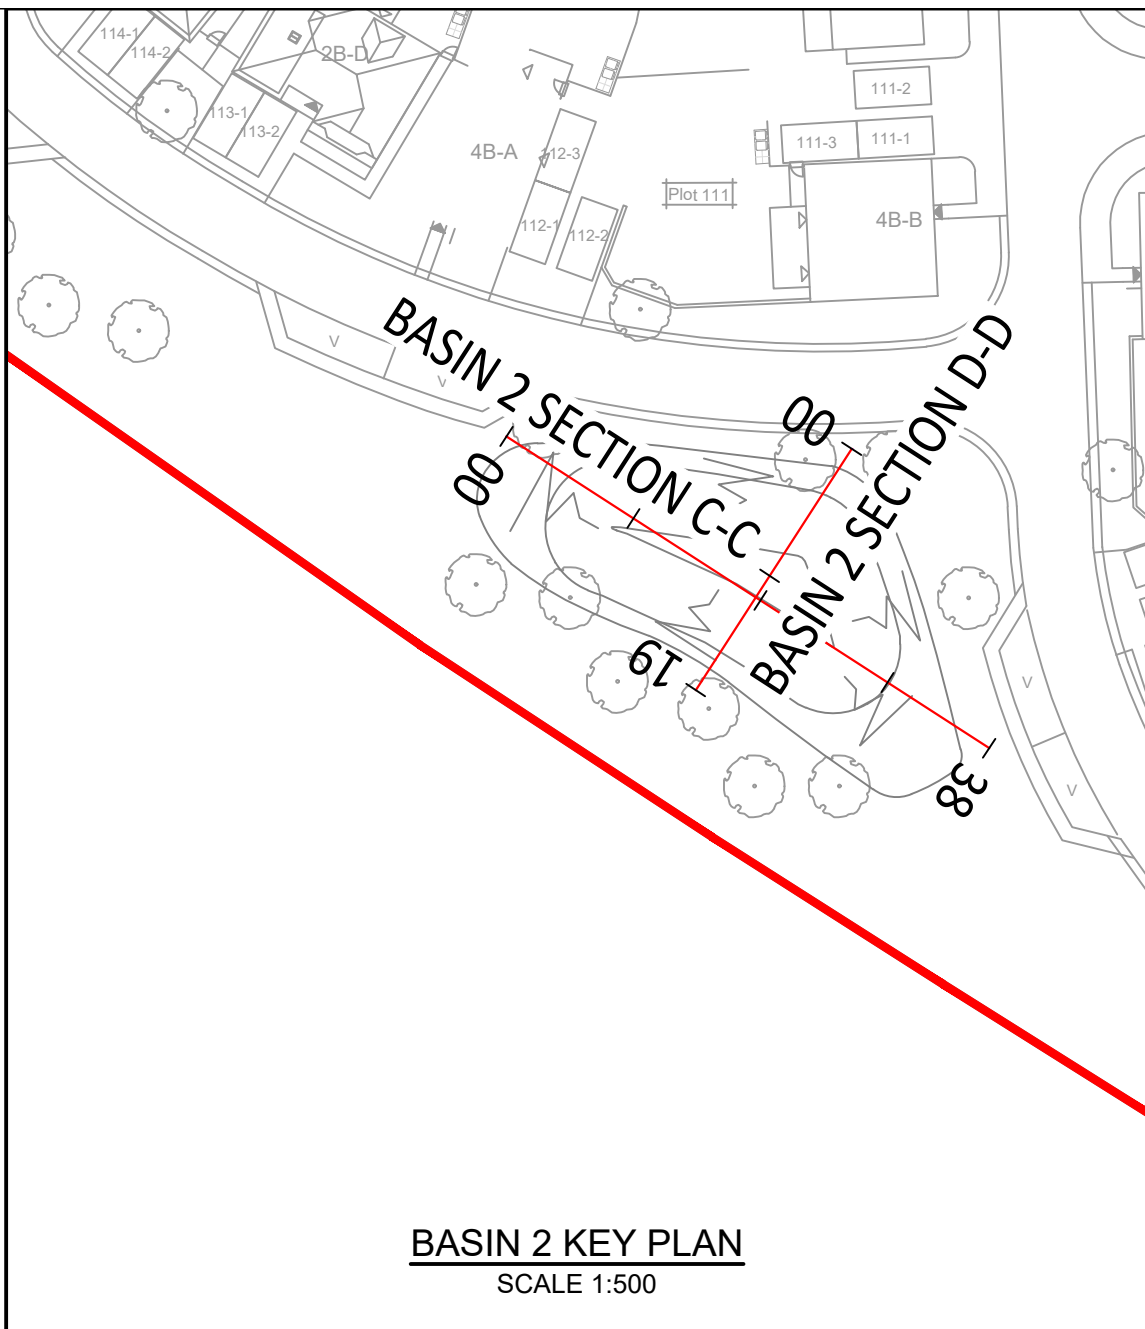


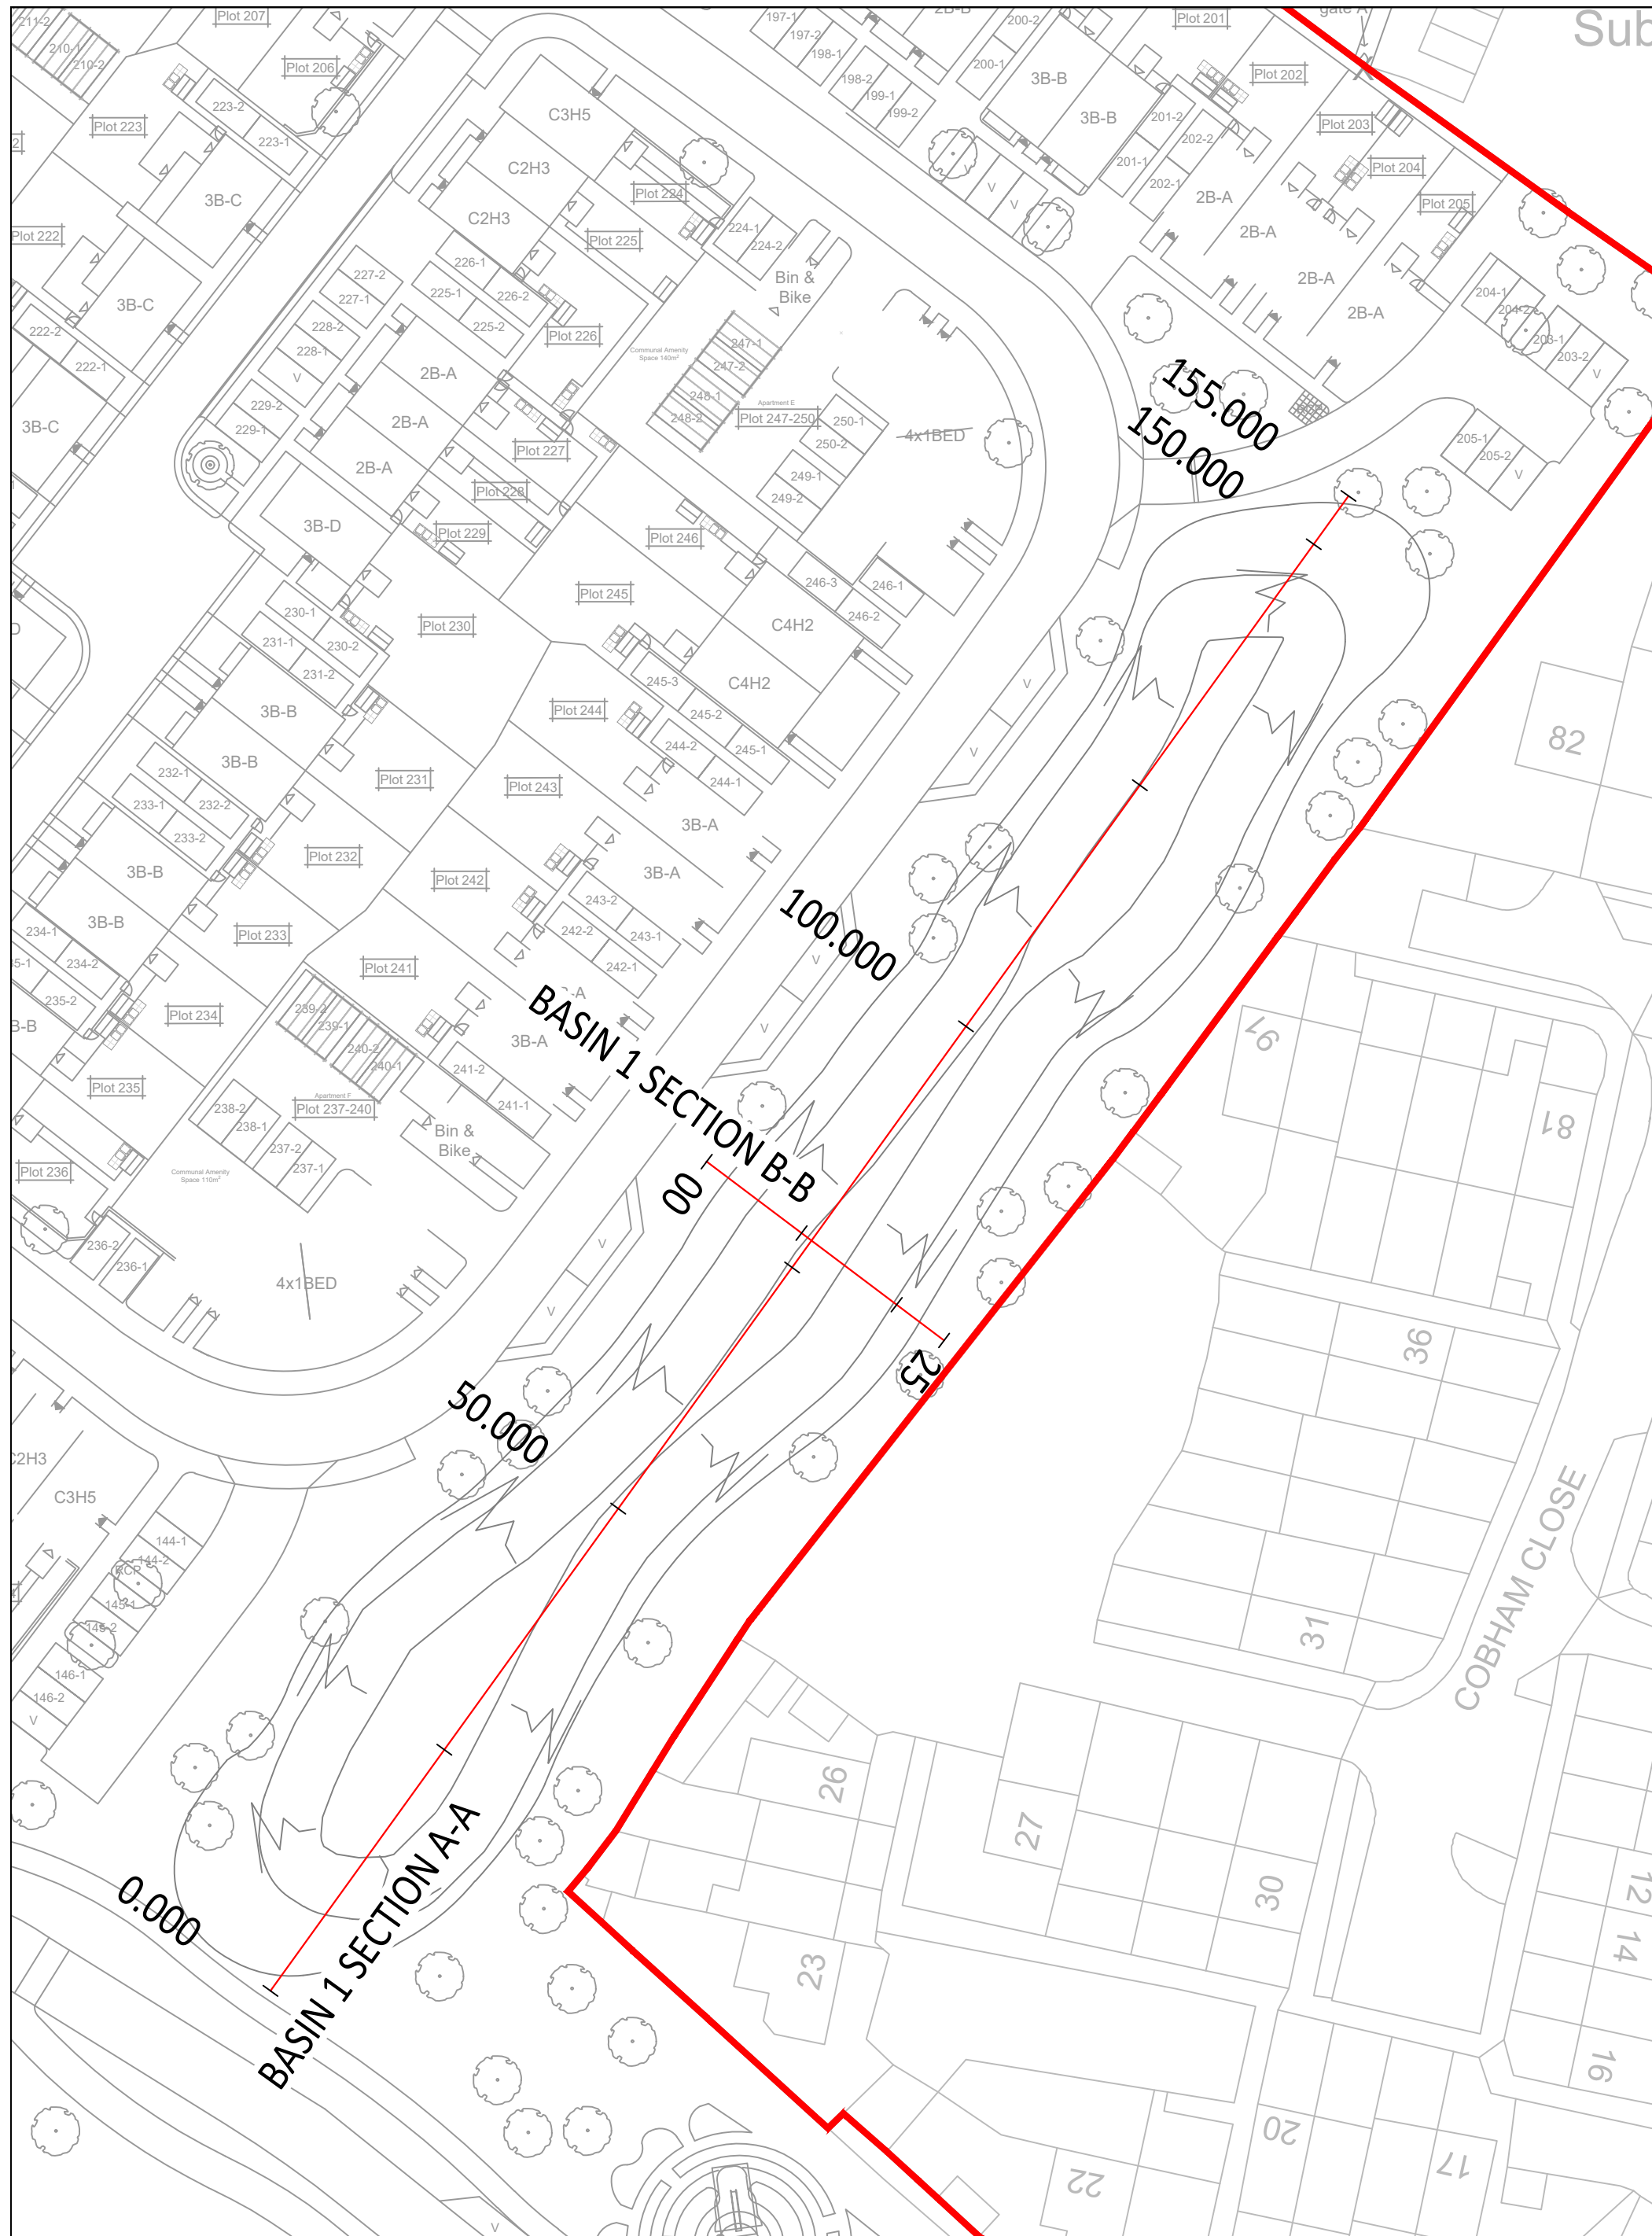

	NOTES	A1
1.	This drawing is to be read in conjunction with all other Bright Plan Civils Drawings, and with all relevant Architect's and Engineer's drawings and specification. Any discrepancies found will be reported immediately to the Engineer.	
2.	Bright Plan Civils accepts no responsibility for inaccuracies in data provided by third parties such as topographic surveys or Ordnance Survey mapping.	
3.	Do not scale, work by figure dimensions only. All dimensions are in millimetres unless noted otherwise and all levels are in metres from the topographic survey datum.	
4.	Any information given regarding existing underground services is given in good faith after consultation with the relevant authority, however accuracy is not certain. The main contractor is responsible for checking all information on site prior to work commencing and taking due care whilst undertaking the works.	
5.	All dimensions to be checked on site. All details and dimensions relating to sub-contractors work must be checked and agreed between the sub-contractor or supplier and the general contractor.	
6.	The electronic information from this drawing can not be guaranteed as dimensionally drawn exact. Figured dimensions must be used for setting out and detailing. Bright Plan Civils logos and company information must be removed from copies if information is re-used.	
RESIDUAL HAZARDS		
In addition to the hazards/risks normally associated with the type of work detailed on this drawing, note the following:		
1.	Uncharted buried services. Contractor to use CAT prior to excavating.	
2.	Working in live carriageway. Contractor to implement traffic management to ensure safety of the workforce and public.	
3.	Working in live sewers. Contractor to ensure operatives are familiar with the dangers of working in live sewers.	
4.	Excavations close to existing structures. Contractor to prepare method statement to ensure stability of existing structures.	
It is assumed that all works will be carried out by a competent contractor working, where appropriate, to an approved risk assessment and method statement		

-	Original Issue	18/09/2019
Rev.	Amendments	Date
 BRIGHT PLAN CIVILS Transport Planning and Infrastructure Design Consultants 2 West Barn, Norton Lodge, Chichester, West Sussex PO20 3AF Tel: 01243 210418 www.bpcivils.co.uk enquiries@bpcivils.co.uk		
Drawing Status: FOR APPROVAL		
Client: THAKEHAM		
Project: BILSHAM ROAD YAPTON		
Drawing Title: BASIN SECTIONS - LOCATION PLANS AND CONSTRUCTION SECTIONS		
Scale: NTS	Date: FEB 22	Drawn By: Checked By:
Drawing No. D1956-15.21		Rev. -