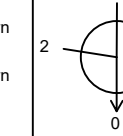
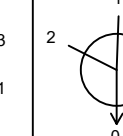
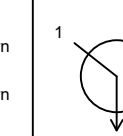
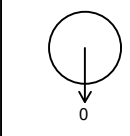
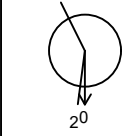
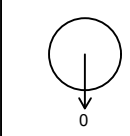
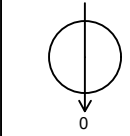
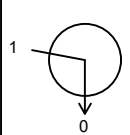
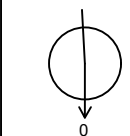
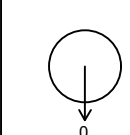
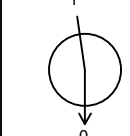
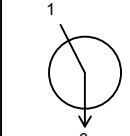
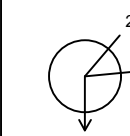
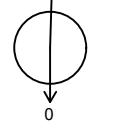
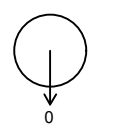
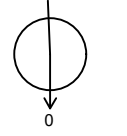
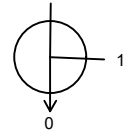
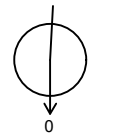
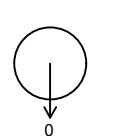
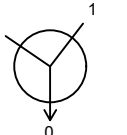
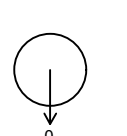
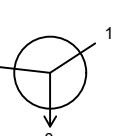
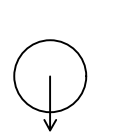
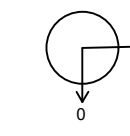
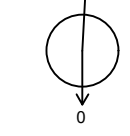
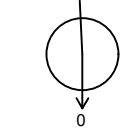
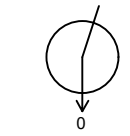
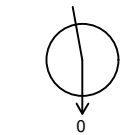
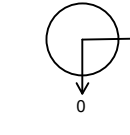
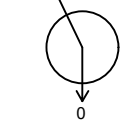
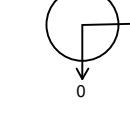
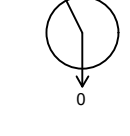
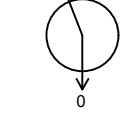


1. This drawing is to be read in conjunction with all other Bright Plan Civils drawings, and with all relevant Architect's and Engineer's drawings and specification. Any discrepancies found are to be reported immediately to the Engineer.
2. Bright Plan Civils accepts no responsibility for inaccuracies in data provided by third parties such as topographic surveys or Ordnance Survey mapping.
3. Do not scale, work to figured dimensions only. All dimensions are in millimeters unless noted otherwise and all levels are in metres from the topographic survey datum.
4. Any information given regarding existing underground services is given in good faith after consultation with the relevant authority, however accuracy is not certain. The main contractor is responsible for checking all information on site prior to work commencing and taking due care whilst undertaking the works.
5. All dimensions to be checked on site. All details and dimensions relating to sub-contractors work must be checked and agreed between the sub-contractor or supplier and the general contractor.
6. The electronic information from this drawing can not be guaranteed as dimensionally drawn exact. Figured dimensions must be used for setting out and detailing. Bright Plan Civils logos and company information must be removed from copies if information is re-used.

Manhole Number	Cover Level	Connections	Pipe			Manhole Size	Types		
Coordinates	Depth To Soffit		Code	Inverts	Diams		Manhole	Cover	
S1	7.000		0	1.000	5.469	300	1200	4	D400
E. 497552.231	1.231								
N. 103029.538									
S2	6.660		0	2.000	5.385	375	1350	4	D400
E. 497539.610	0.900								
N. 103077.088									
S3	Unknown		1	2.001	5.254	375	1350	4	D400
E. 497559.350	Unknown								
N. 103059.824									
S4	Unknown		1	2.001	5.208	375	1350	4	D400
E. 497571.935	Unknown								
N. 103051.657									
S5	6.883		1	1.001	5.156	375	1350	4	D400
E. 497585.164	1.352								
N. 103043.136									
S6	7.002		0	1.002	5.156	375	1350	4	D400
E. 497590.660	1.296								
N. 103000.100									
S7	6.649		1	3.000	5.110	375	1350	4	D400
E. 497604.372	1.164								
N. 103017.637									
S8	6.603		1	1.002	4.987	375	1350	4	D400
E. 497612.241	1.241								
N. 103021.537									
S9	Unknown		1	1.003	4.837	450	1350	4	D400
E. 497635.255	Unknown								
N. 103004.339									
S10	Unknown		1	1.004	4.701	450	1350	4	D400
E. 497655.721	Unknown								
N. 102986.433									

Manhole Number	Cover Level	Connections	Pipe			Manhole Size	Types		
Coordinates	Depth To Soffit		Code	Inverts	Diams		Manhole	Cover	
S11	6.327		0	4.000	4.732	375	1350	4	D400
E. 497641.332	1.220								
N. 102952.267									
S12	6.072		1 2	1.005 4.000	4.585 4.660	450 375	1500	2	D400
E. 497654.913	1.037								
N. 102970.239									
S13	7.000		0	5.000	5.800	375	1350	4	D400
E. 497499.484	0.825								
N. 103039.625									
S14	7.250		1	5.000	5.286	375	1350	4	D400
E. 497525.876	1.589								
N. 103017.381									
S15	7.066		1	5.001	5.248	375	1350	4	D400
E. 497535.009	1.443								
N. 103009.673									
S16	6.784		1	5.002	5.111	375	1350	4	D400
E. 497513.640	1.298								
N. 102972.397									
S17	6.660		0	6.000	5.500	300	1200	4	D400
E. 497467.397	0.860								
N. 102997.137									
S18	6.399		1	6.000	5.300	300	1200	4	D400
E. 497498.214	0.799								
N. 102967.655									
S19	6.557		1	6.001	5.250	300	1200	4	D400
E. 497502.042	1.007								
N. 102962.765									
S20	6.670		1 2	5.003 6.002	5.060 5.125	375 300	1350	4	D400
E. 497503.260	1.245								
N. 102956.475									

Manhole Number	Cover Level	Connections	Pipe			Manhole Size	Types		
Coordinates	Depth To Soffit		Code	Inverts	Diams		Manhole	Cover	
S21	6.407		1	5.004	4.907	450	1350	4	D400
E. 497523.608 N. 102940.127	1.050		0	5.005	4.907	450			
S22	6.752						1350	4	D400
E. 497574.498 N. 102962.839	0.902		0	7.000	5.475	375			
S23	6.226		1	7.000	5.120	375	1350	4	D400
E. 497551.443 N. 102931.329	0.731		0	7.001	5.120	375			
S24	6.179		1 2	5.007 5.005	4.390 4.766	525 450	1500	2	D400
E. 497545.274 N. 102923.674	0.943		0	5.006	4.711	525			
S25	5.977		1	5.006	4.561	525	1500	4	D400
E. 497564.994 N. 102908.999	0.891		0	5.007	4.561	525			
S26	5.872						1200	4	D400
E. 497575.928 N. 102884.866	0.900		0	8.000	4.822	150			
S27	Unknown		1 2	5.007 8.000	4.390 4.765	525 150	1500	4	D400
E. 497583.062 N. 102896.995	Unknown		0	5.008	4.390	525			
S28	5.860						1200	4	D400
E. 497608.318 N. 102908.311	0.908		0	9.000	4.727	225			
S29	Unknown		1 2	9.000 5.008	4.630 4.330	225 525	1500	4	D400
E. 497597.317 N. 102897.924	Unknown		0	5.009	4.330	525			
S30	6.536						1200	4	D400
E. 497477.886 N. 102927.975	0.959		0	10.000	5.277	300			

Manhole Number	Cover Level	Connections	Pipe			Manhole Size	Types		
Coordinates	Depth To Soffit		Code	Inverts	Diams		Manhole	Cover	
S31	6.774		1	10.000	5.174	300	1350	4	D400
E. 497471.231 N. 102919.225	1.300		0	10.001	5.099	375			
S32	7.035		1	10.001	4.983	375	1350	4	D400
E. 497499.441 N. 102896.593	1.677		0	10.002	4.984	375			
S33	6.770		1	10.002	4.877	375	1350	4	D400
E. 497526.695 N. 102877.052	1.518		0	10.003	4.877	375			
S34	6.462		1	10.003	4.777	375	1350	4	D400
E. 497551.262 N. 102857.498	1.310		0	10.004	4.777	375			
S35	6.198		1	10.004	4.823	375	1350	4	D400
E. 497566.357 N. 102851.788	1.200		0	10.005	4.823	375			
S36	6.191		1	10.005	4.570	375	1350	4	D400
E. 497580.671 N. 102843.107	1.247		0	10.006	4.569	375			
S38	6.242		1	1.007	4.133	450	1350	4	D400
E. 497593.413 N. 102841.502	1.659		0	1.008	4.133	450			
S39	6.472		1	1.008	4.119	450	1350	4	D400
E. 497590.111 N. 102837.377	1.903		0	1.009	4.119	450			
S40	6.318		1	1.009	4.009	450	1350	2	D400
E. 497622.499 N. 102810.202	1.859		0	1.010	4.009	450			
S41	6.232		1	1.010	3.972	450	1350	4	D400
E. 497628.078 N. 102797.219	1.810		0	1.011	3.972	450			