


Pumping Station

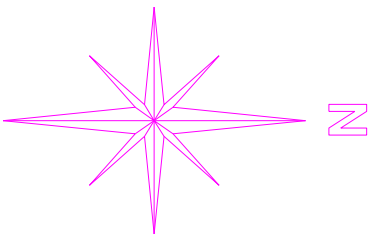

STANOVER LANE

2.0m

Hedgerows

250 mm

500 mm

23,700 mm
Brickfields

26,700 mm

HOE LANE

Carpenters Cott

Well
Cott

2

1

Heather Brae

Ponds

Site Plan (scale 1:500)

SUSSEX BUILDING CONSULTANCY LIMITED

BRICKFIELDS, HOE LANE, FLANSHAM,
BOGNOR REGIS, WEST SUSSEX.

SCALE - 1/500 REV - DATE - 04/05/2018



partner
LABC

3 NORTHCOTE ROAD
BOGNOR REGIS
PO21 8LZ

TEL/FAX - (01243) 861379