


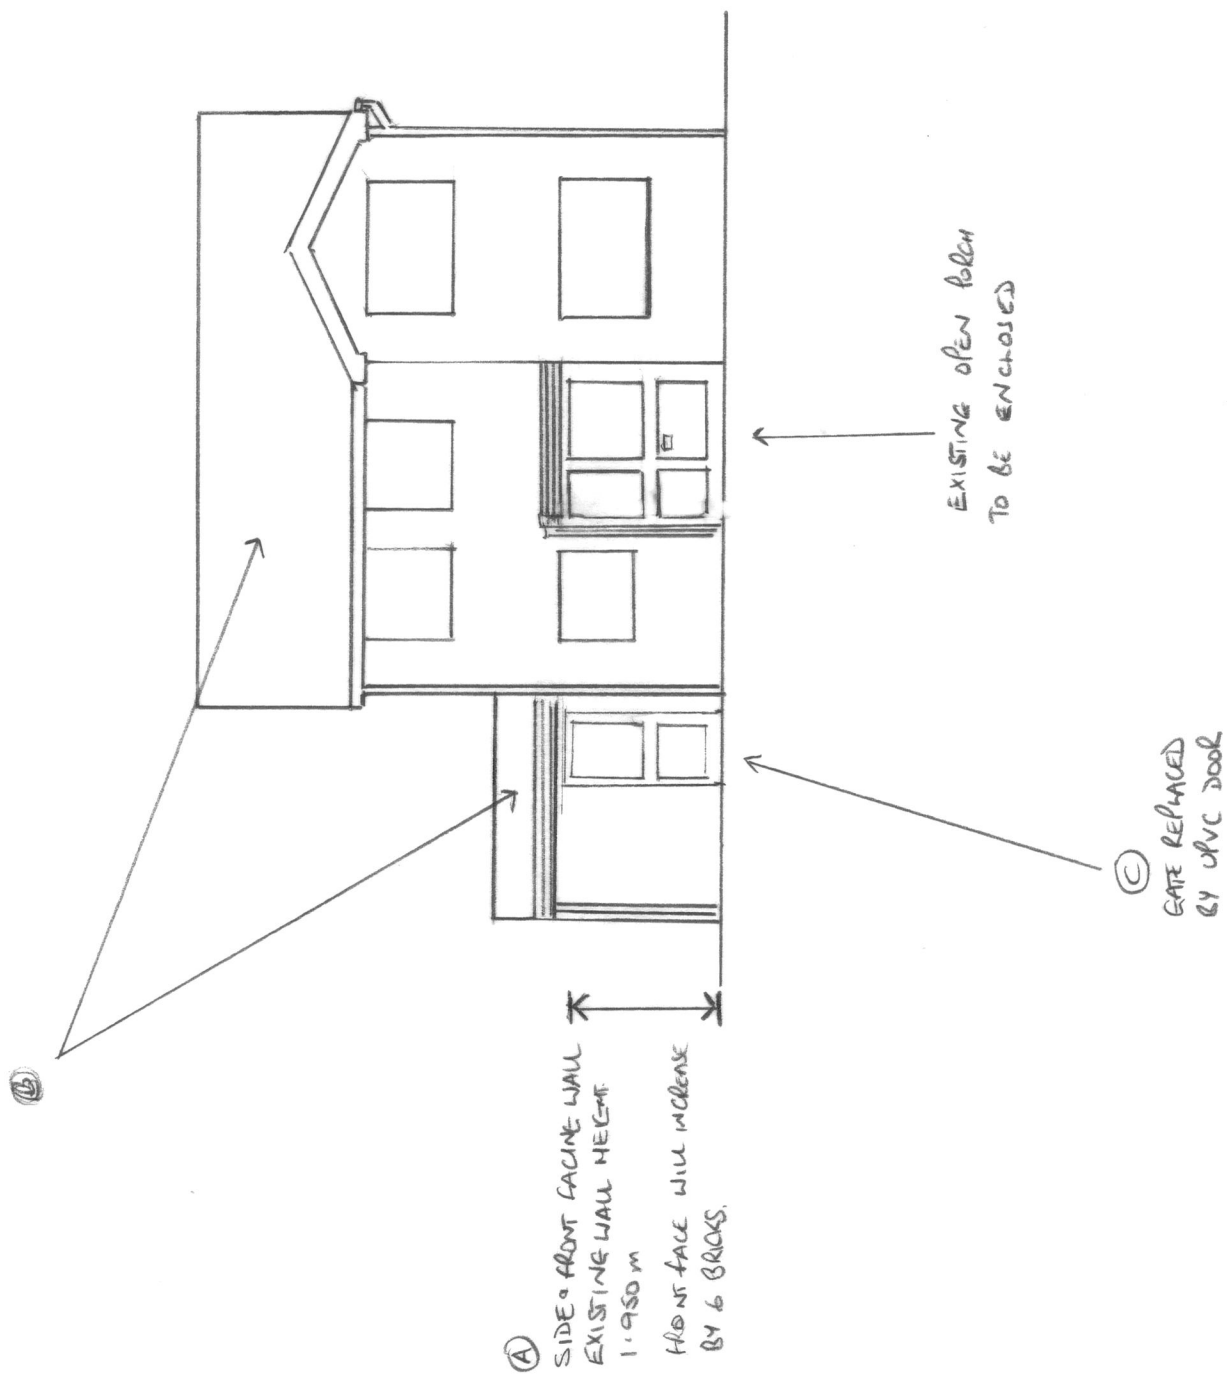

- (A) EXISTING FRONT WALL REMAIN AND WILL BE HEIGHTENED BY 6 BRICKS (INCLUDING FACIA BOARD)
- (B) NEW ROOF FRONT FACE TO BE TILED WITH SAME OR SIMILAR TO EXISTING HOUSE ROOF TILES.
- (C) EXISTING DEGRADATED GATE REPLACED BY UPVC DOOR.

PROPOSED ELEVATIONS

FRONT ELEVATION - WEST

SCALE 1:100

22 CHERRY AVENUE

BN18 0LB