



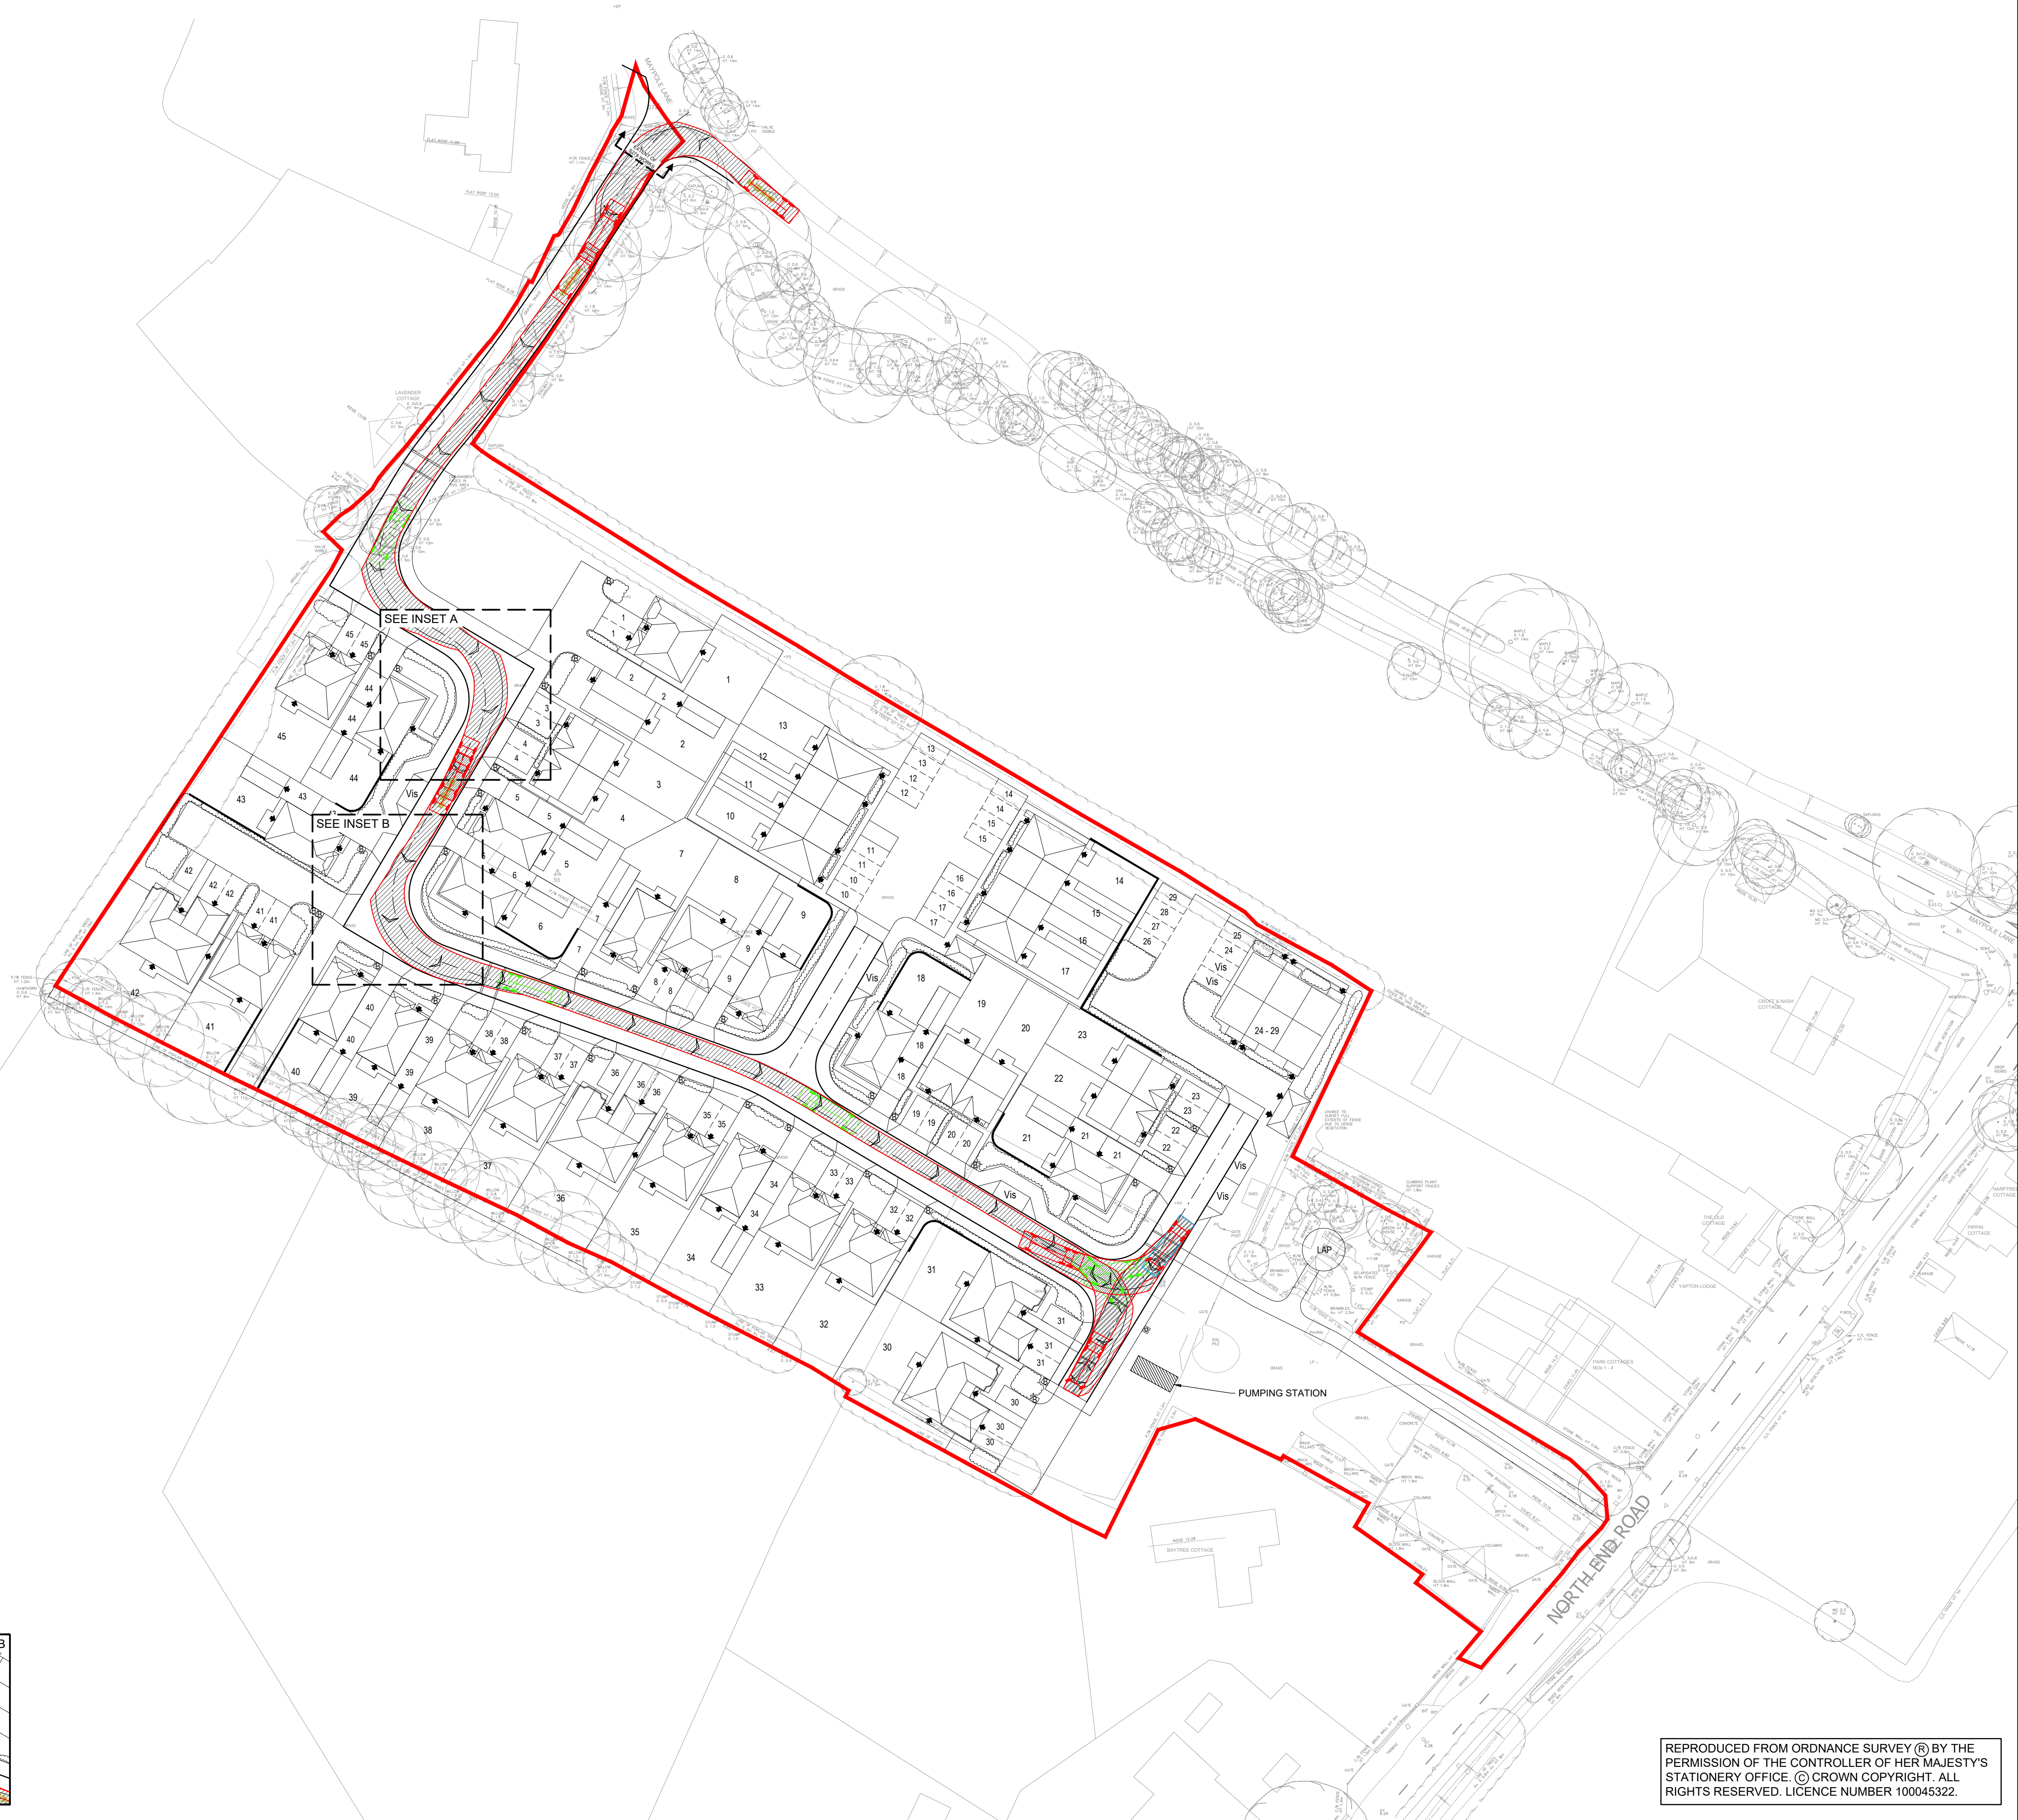

1. DO NOT SCALE FROM THIS DRAWING. WORK FROM FIGURED DIMENSIONS ONLY.
2. ALL DIMENSIONS SHOWN ON THIS DRAWING ARE IN METRES.
3. THIS DRAWING IS A PRELIMINARY REVIEW ONLY AND SUBJECT TO DETAILED DESIGN.
4. ODYSSEY ACCEPT NO LIABILITY FOR THE ACCURACY OF SURVEY INFORMATION AND LAYOUTS SUPPLIED BY OTHERS.
5. THIS DRAWING IS BASED ON THE PLANNING LAYOUT PROVIDED BY GEOFF PERRY ASSOCIATES. DRAWING REFERENCE A855-047.

 SITE BOUNDARY

A diagram showing a cross-section of a wall. A horizontal line is drawn across the wall, and two vertical lines are drawn from the top of the wall to the horizontal line. The area below the horizontal line is shaded with diagonal lines.

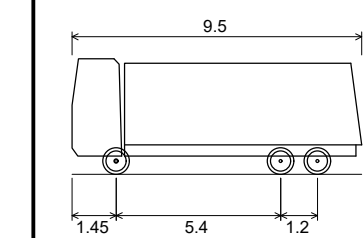

IVECO 18,000 LLITRE TANKER	
OVERALL LENGTH	9.500m
OVERALL WIDTH	2.500m
OVERALL BODY HEIGHT	3.799m
MIN BODY GROUND CLEARANCE	0.603m
TRACK WIDTH	2.500m
LOCK-TO-LOCK TIME	5.00s
KERB TO KERB TURNING RADIUS	9.500m

FOR PLANNING
PURPOSES ONLY

Rev	Amendments	Dm	Chk	App Date



Tuscany House
White Hart Lane
Basingstoke
Hampshire RG21 4AF

Telephone: 01256 331144
Fax: 01256 331134
E: info@odysseyconsult.co.uk
W: www.odysseyconsult.co.uk

Job Title

NORTH END ROAD,
YAPTON

Drawing Title

PUMPING STATION TANKER
SWEPT PATH ANALYSIS



Scale 1:500 @A1	Date JAN 2020	Designed SG
Drawn LS	Checked SG	Approved LH
Job No 18-343	Drawing No 18-343/103	Rev

REPRODUCED FROM ORDNANCE SURVEY® BY THE
PERMISSION OF THE CONTROLLER OF HER MAJESTY'S
STATIONERY OFFICE. © CROWN COPYRIGHT. ALL
RIGHTS RESERVED. LICENCE NUMBER 100045322.

