
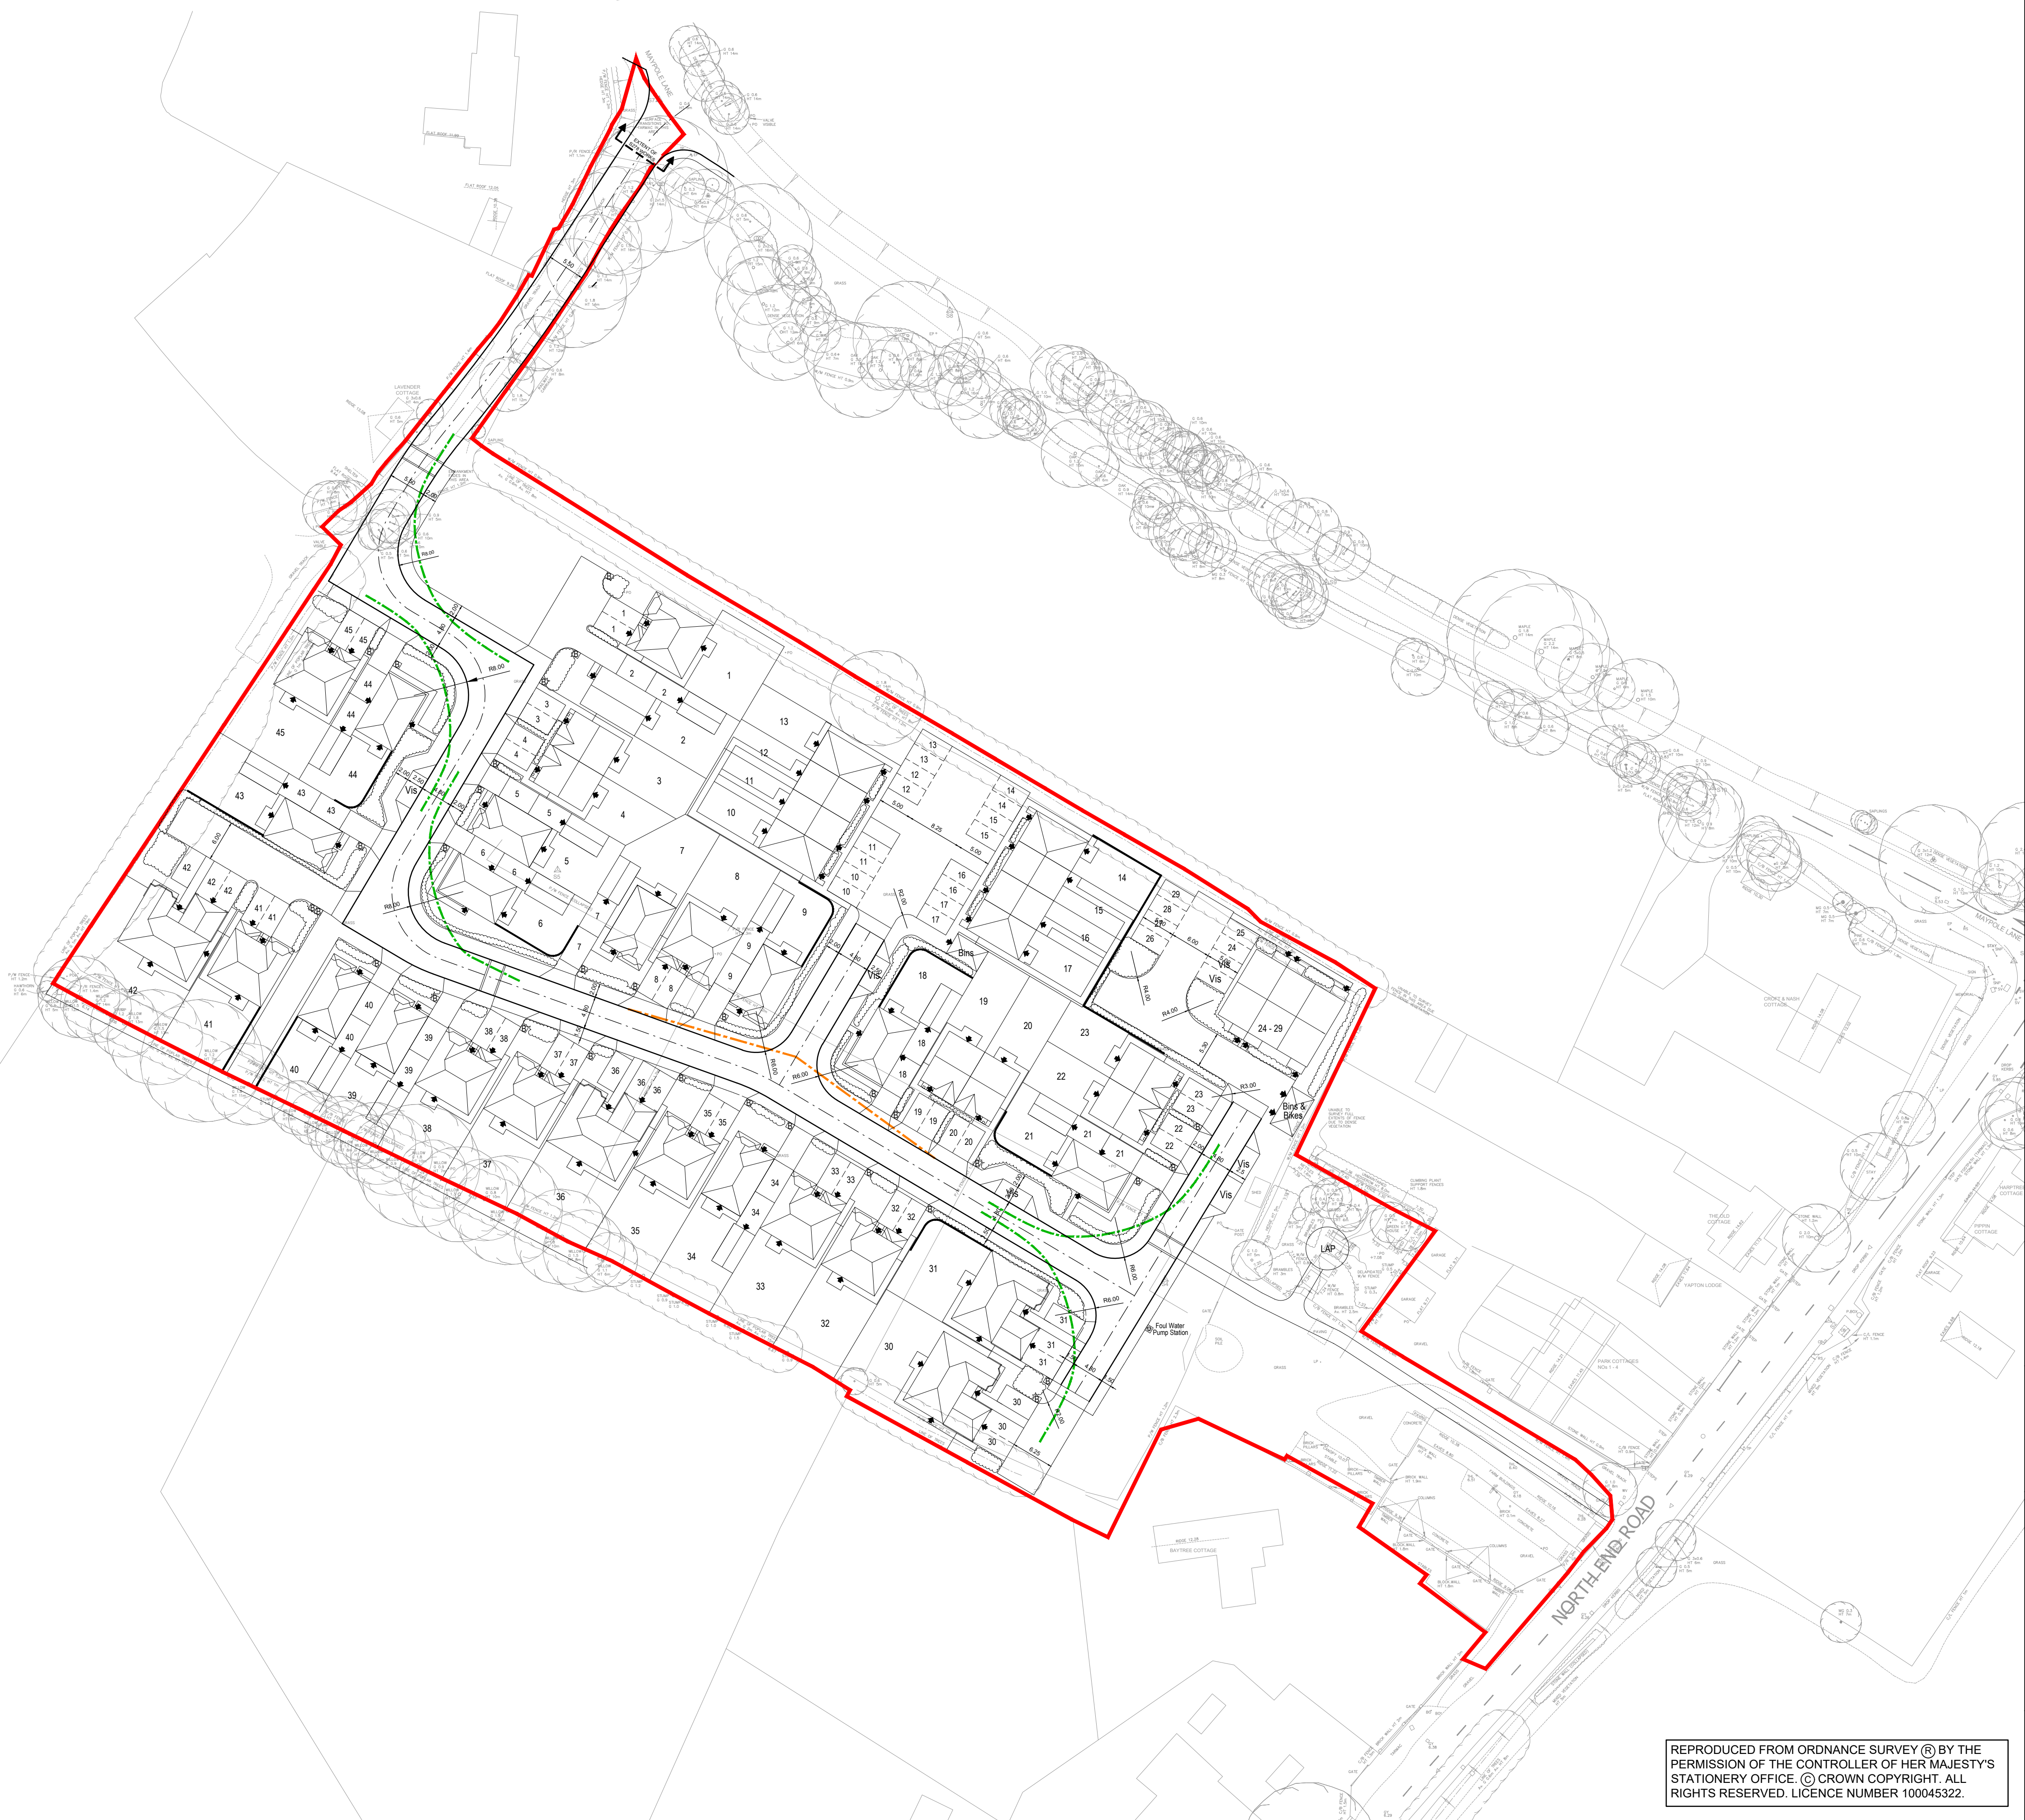


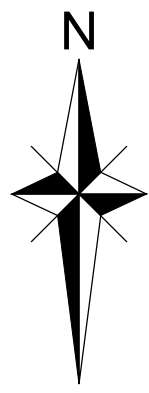

- NOTES**
- DO NOT SCALE FROM THIS DRAWING. WORK FROM FIGURED DIMENSIONS ONLY.
 - ALL DIMENSIONS SHOWN ON THIS DRAWING ARE IN METRES.
 - THIS DRAWING IS A PRELIMINARY REVIEW ONLY AND SUBJECT TO DETAILED DESIGN.
 - ODYSSEY ACCEPT NO LIABILITY FOR THE ACCURACY OF SURVEY INFORMATION AND LAYOUTS SUPPLIED BY OTHERS.
 - THIS DRAWING IS BASED ON THE PLANNING LAYOUT PROVIDED BY GEOFF PERRY ASSOCIATES. DRAWING REFERENCE A855-047.

- LEGEND**
- SITE BOUNDARY
 - 2.4m x 25m VISIBILITY SPLAY (20mph MIS)
 - 2.4m x 17m FORWARD VISIBILITY SPLAY (15mph MIS)

FOR PLANNING
PURPOSES ONLY

A ISSUED FOR PLANNING				LS	SG	LH	17.01.20
Rev	Amendments			Dm	Chk	App	Date
 ODYSSEY Tuscany House White Hart Lane Basingstoke Hampshire RG21 4AF Telephone: 01256 331144 Fax: 01256 331134 E: info@odysseyconsult.co.uk W: www.odysseyconsult.co.uk							
Job Title NORTH END ROAD, YAPTON							
Drawing Title GENERAL ARRANGEMENT							
Client  REDROW							
Scale 1:500 @A1		Date SEP 2019		Designed MS			
Drawn MS		Checked SG		Approved LH			
Job No 18-343		Drawing No 18-343/104				Rev A	

REPRODUCED FROM ORDNANCE SURVEY © BY THE
PERMISSION OF THE CONTROLLER OF HER MAJESTY'S
STATIONERY OFFICE. © CROWN COPYRIGHT. ALL
RIGHTS RESERVED. LICENCE NUMBER 100045322.