


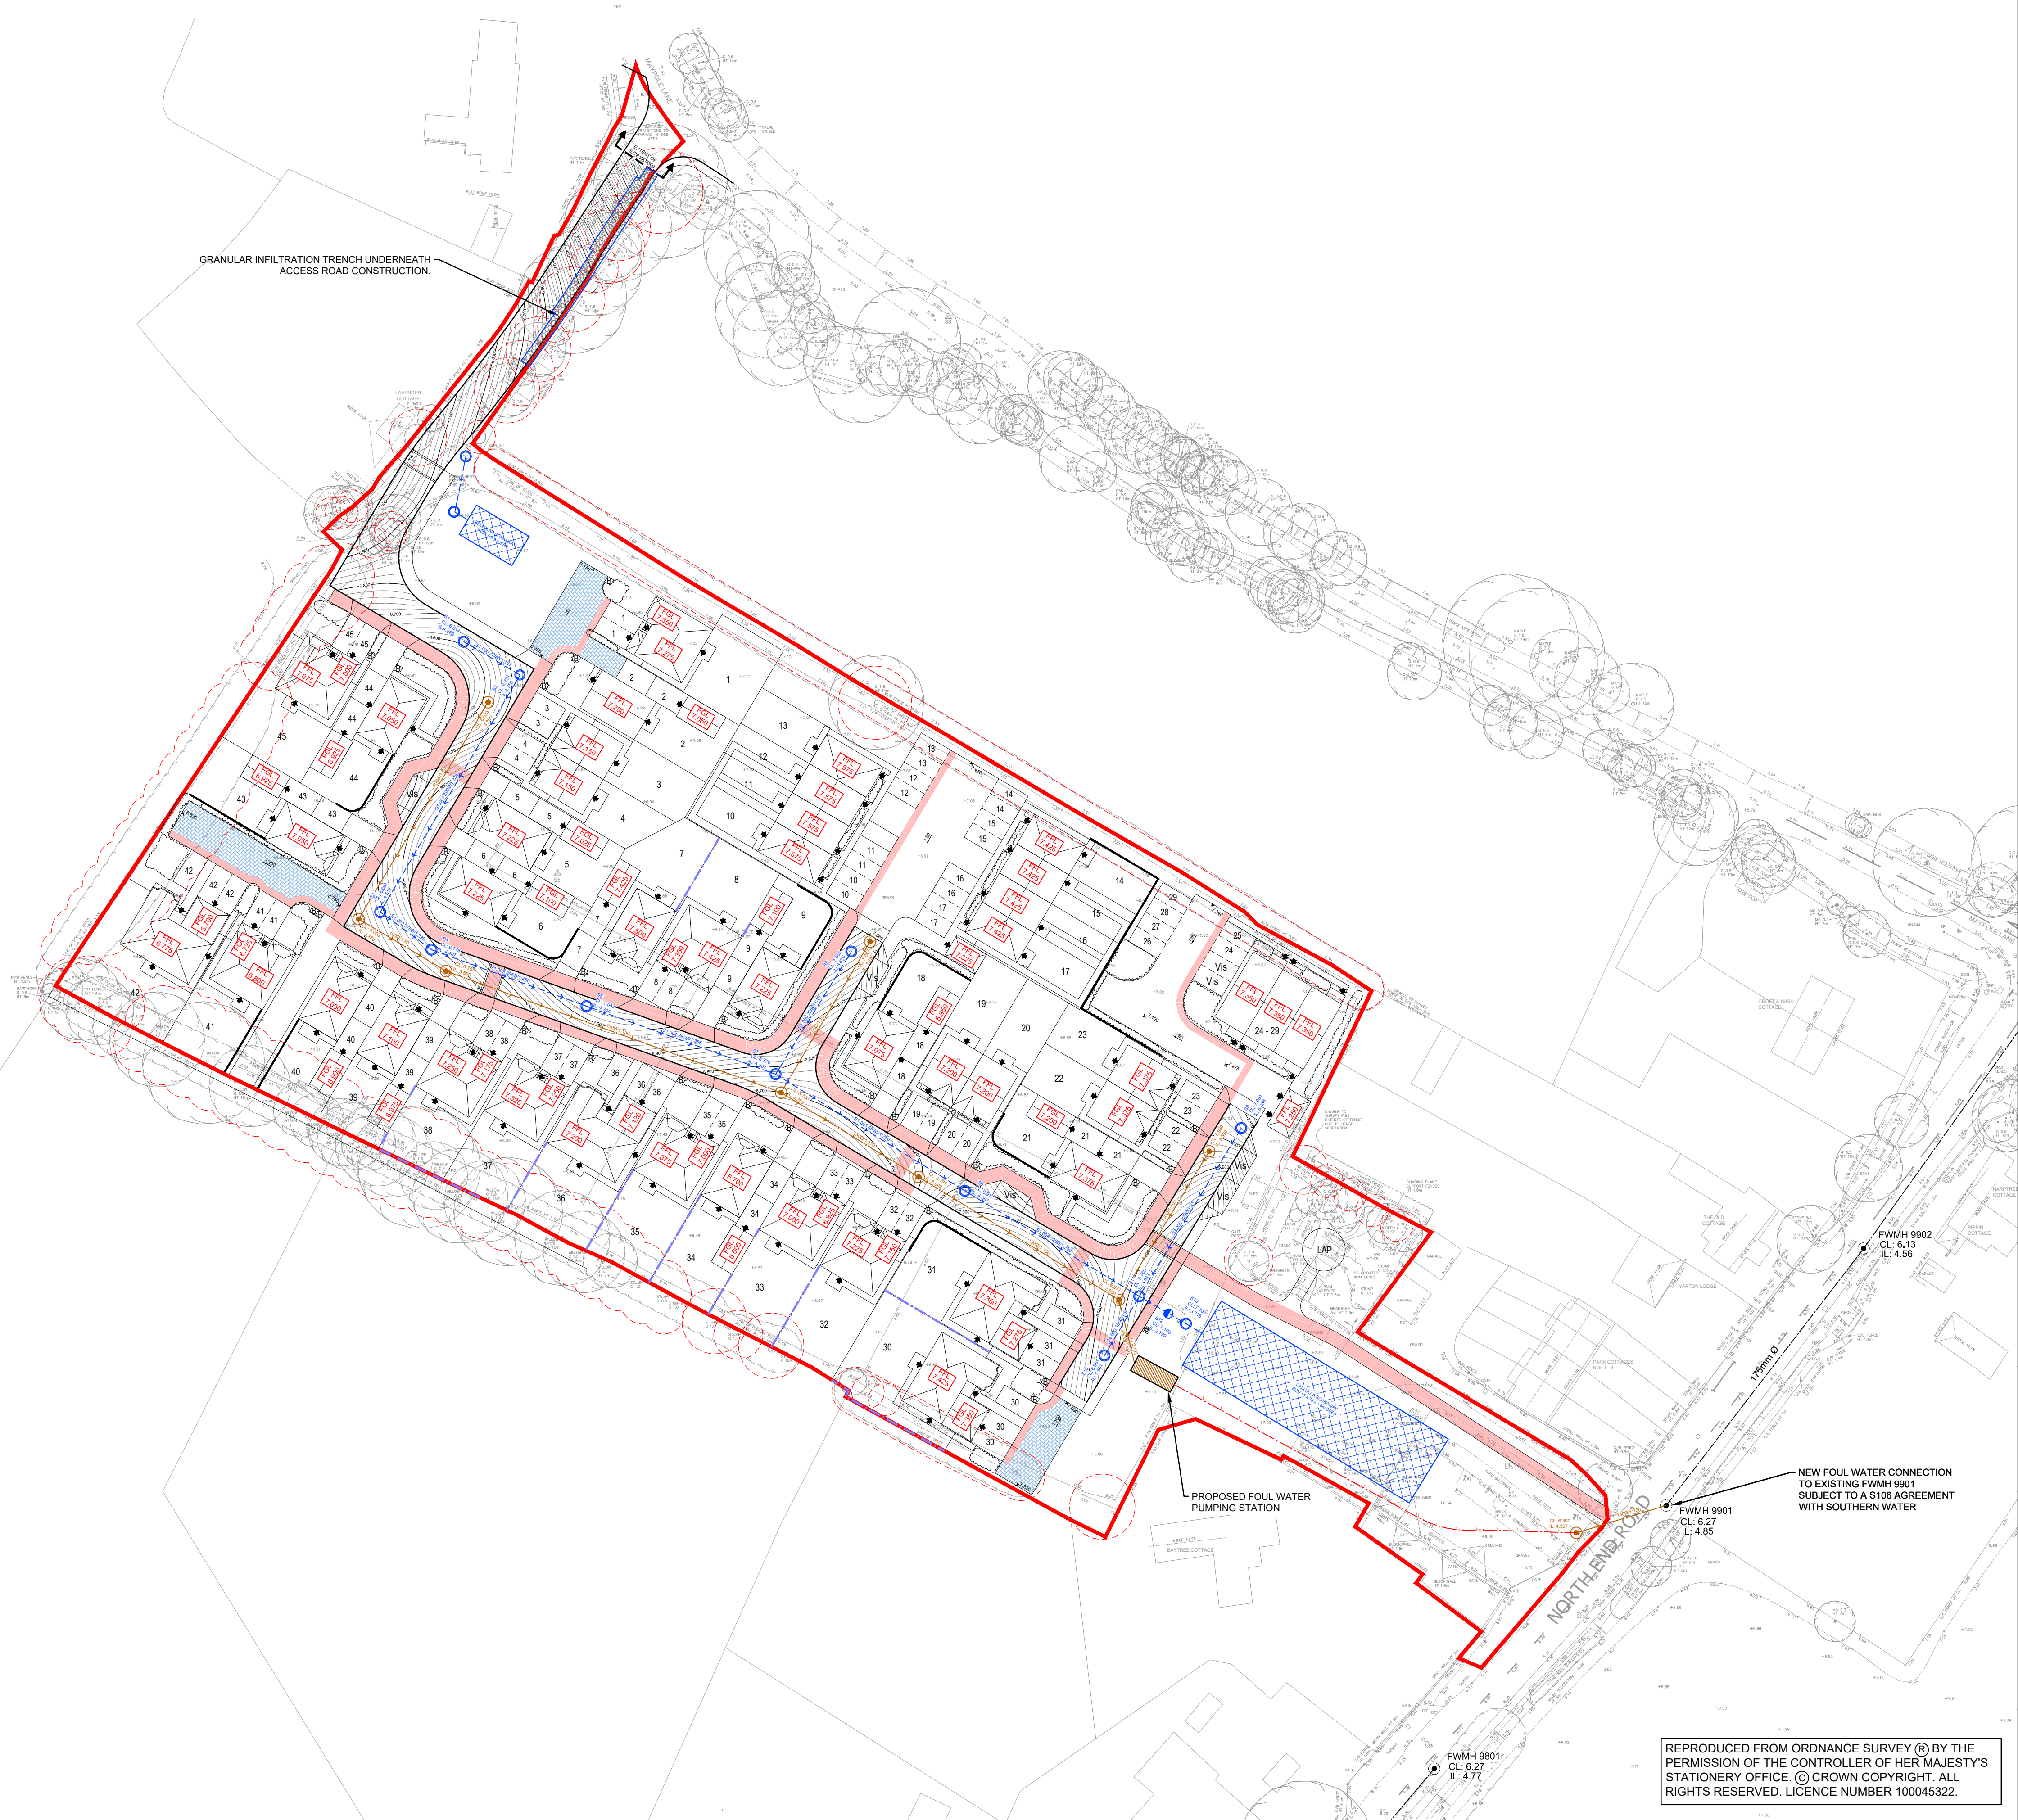

FOR PLANNING
PURPOSES ONLY

Rev	Amendments	Dwn	Chk	App	Date



Job Title

NORTH END ROAD,
YAPTON

Drawing Title

PRELIMINARY ENGINEERING
LAYOUT



Scale 1:500 @A1	Date JAN 2020	Designed SG
Drawn JA	Checked SG	Approved LH
Job No 18-343	Drawing No 18-393/105	Rev

REPRODUCED FROM ORDNANCE SURVEY (R) BY THE
PERMISSION OF THE CONTROLLER OF HER MAJESTY'S
STATIONERY OFFICE. (C) CROWN COPYRIGHT. ALL
RIGHTS RESERVED. LICENCE NUMBER 100045322.