


LEGEND

General Legend for all drawings






Setting Out

Setting Out Co-ordinates

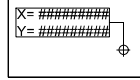

Refer to Fabrik drawing D2832_FAB_1_GI_DR_L_0301 for the Landscape Legend

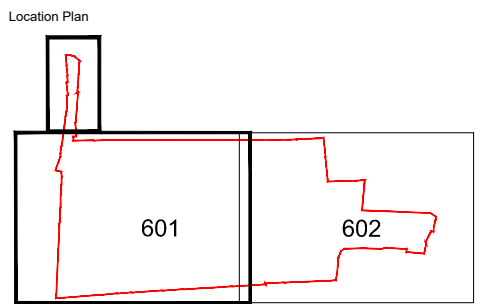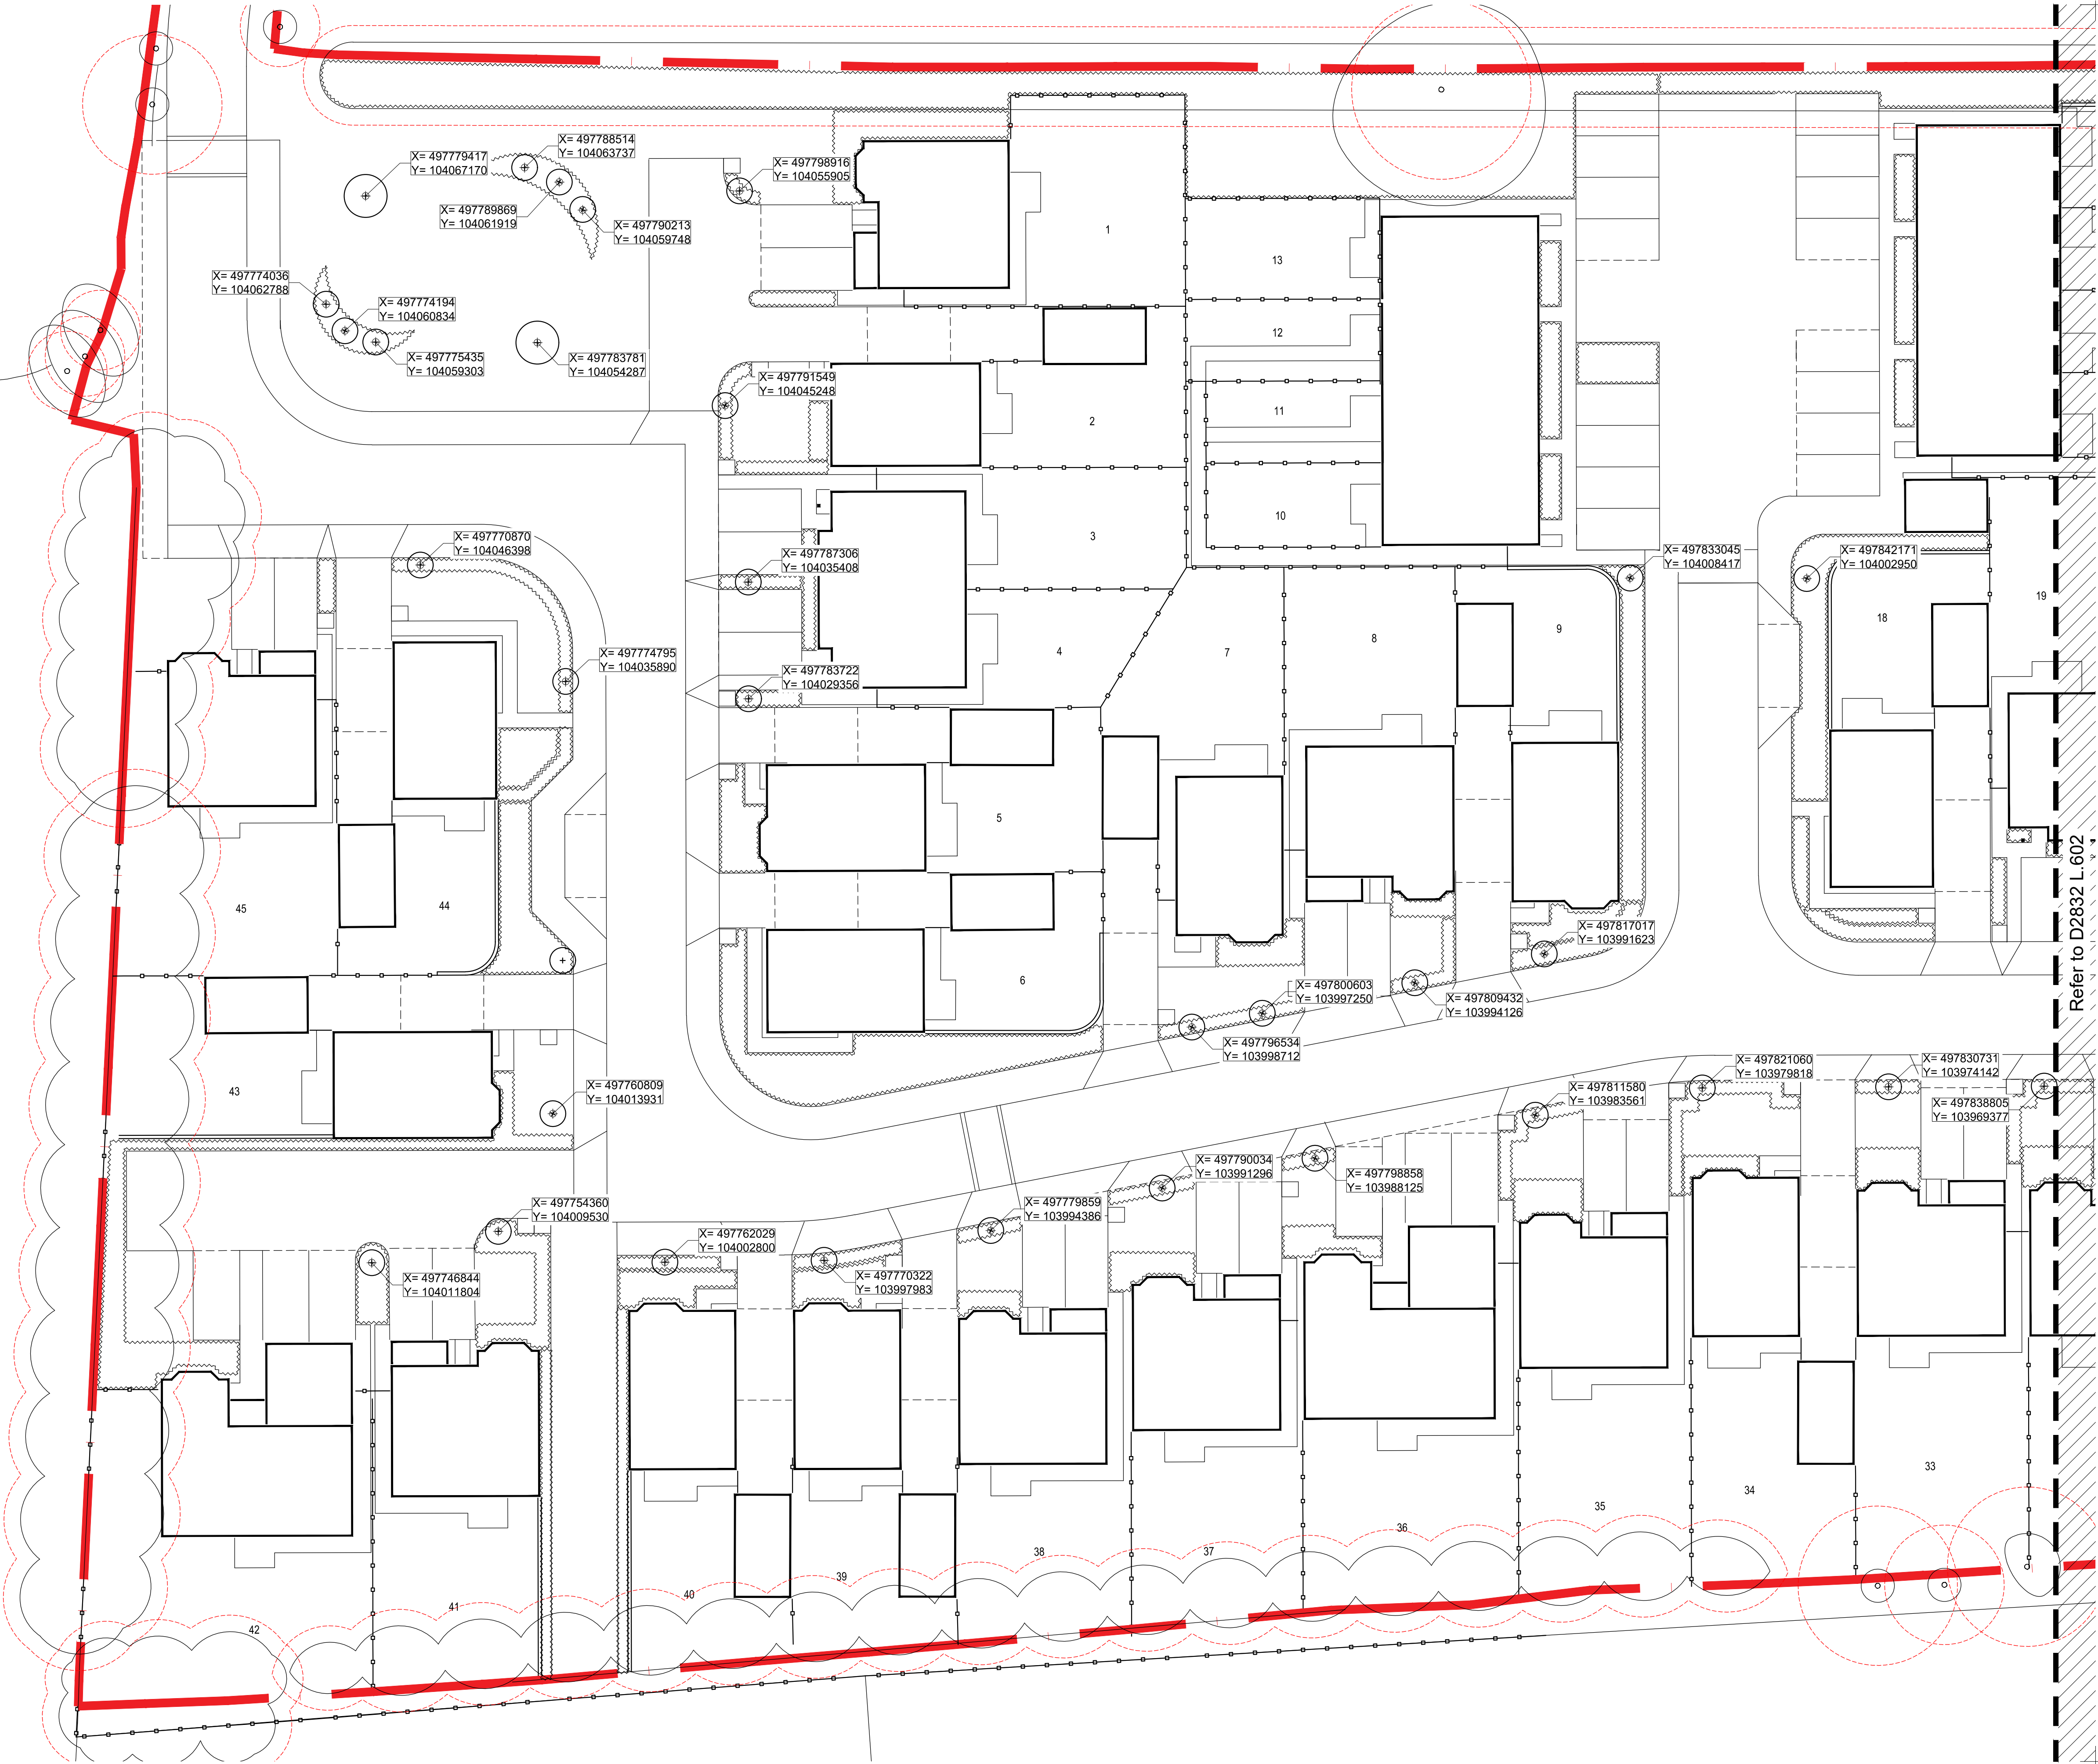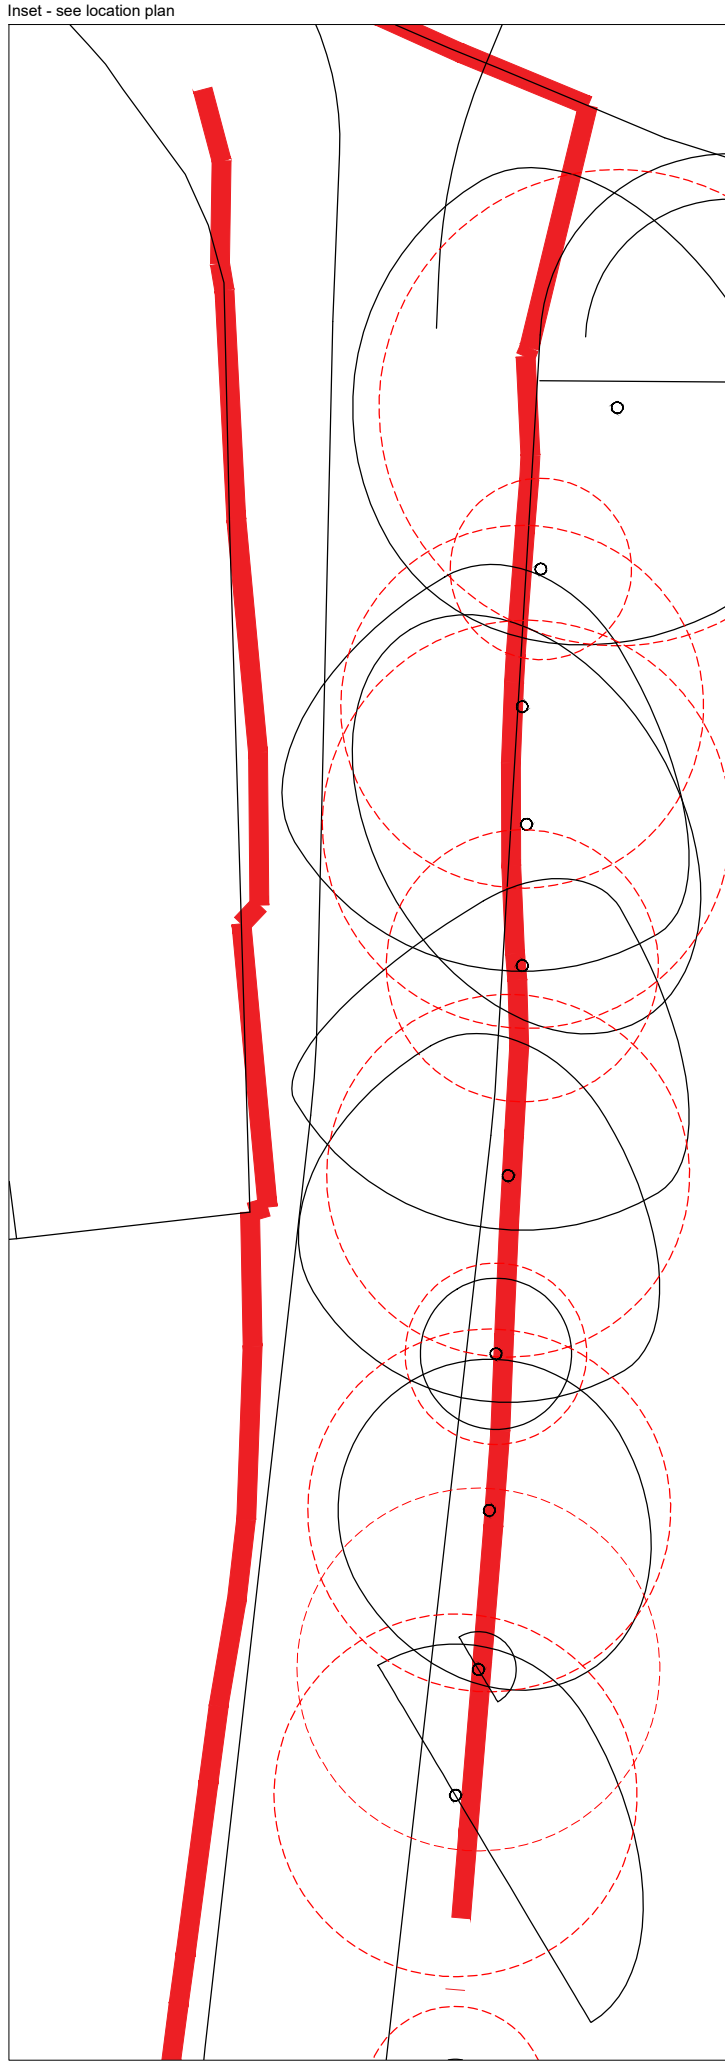

fabrik landscape architects
Lentons House | 15 Lentons Street | Alton | Hampshire | GU34 1HG
T: 01429 592290 | E: alton@fabrikuk.com | W: www.fabrikuk.com

Project: North End Road, Yapton, West Sussex Redrow Homes Limited
Drawing Title: Tree Setting Out Plan - Sheet 1 of 2
Purpose of Issue: ISSUED FOR PLANNING APPROVAL

Project Number	Design	Zone	Level	File Type	Revis	Number	Revision
D2832	FAB	00	GL	DR	L	0601	PL02

Drawn By: pm Checked By: sg Drawn Scale: 1:200 @ A1 Date of First Issue: Jan 120

PL02	13.02.2020	Amended Eastern Public Open Space following client's comments	pm	hg
PL01	10.01.2020	Issued for Planning	pm	hg
Revision	Date	Reason	Drawn	Checked
1		This drawing is copyright of fabrik. It must not be copied or reproduced without written consent from the owner.		
2		Do not scale from this drawing. Only printed dimensions are to be taken from this drawing.		
3		Any person using this drawing must be responsible for taking and checking all dimensions related to the works shown on the drawing prior to construction.		

External References:

- D2832 North End Road, Yapton, West Sussex Drawings 02 Architect AR66_13 BASE & PLANNING LAYOUT_Version 12_UPDATED TO VERSION 14 CELLS - Copy
- D2832 North End Road, Yapton, West Sussex Drawings 07 Landscape AR66_13 BASE & PLANNING LAYOUT_Version 12_UPDATED TO VERSION 14 CELLS - Copy
- D2832 North End Road, Yapton, West Sussex Drawings 07 fabrik/Working AutoCAD Design D2832_1_yef.sch