


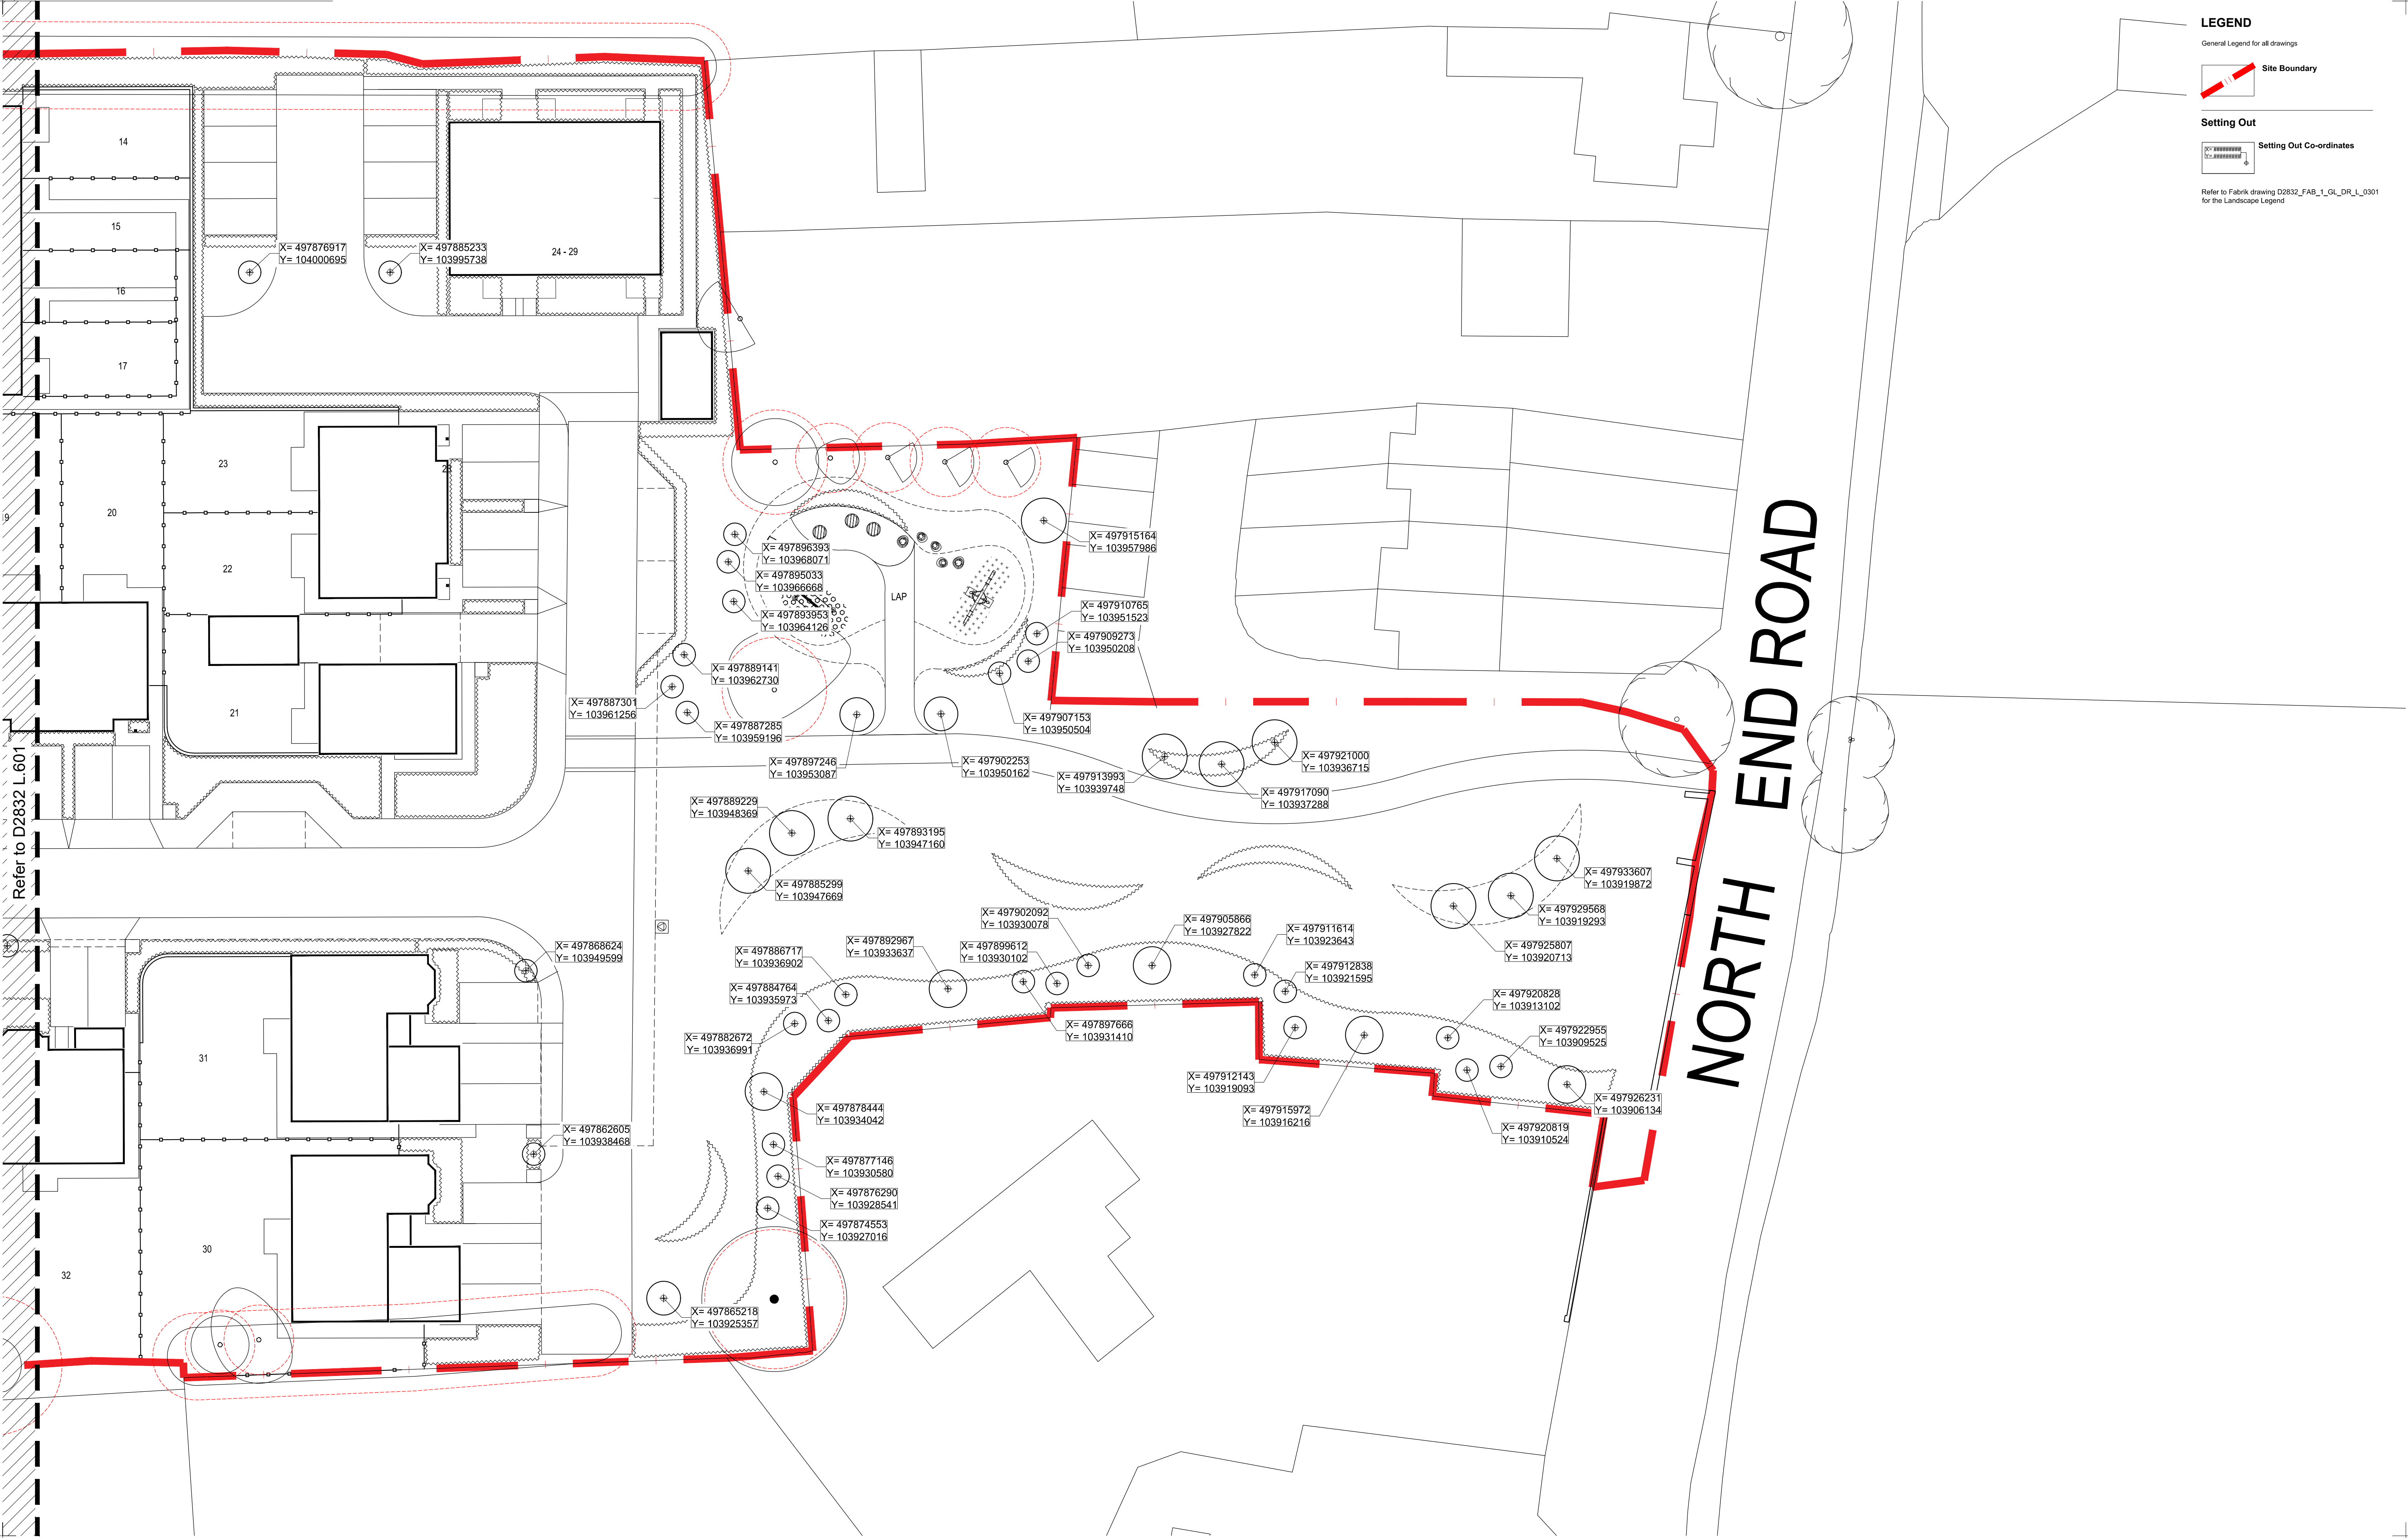

LEGEND

General Legend for all drawings



Setting Out




Refer to Fabrik drawing D2832_FAB_1_GL_DR_L_0301 for the Landscape Legend

Refer to D2832 L 601

PL02	13.02.2020	Amended Eastern Public Open Space following client's comments	pm	hg
PL01	10.01.2020	Issued for Planning	pm	hg
Revision		Drawn	Checked	

Disclaimer: This drawing is copyright of Fabrik. It must not be copied or reproduced without written consent from the owner.
2. Do not scale from this drawing. Only figured dimensions are to be taken from this drawing.
Architect: D2832 North End Road, Yapton, West Sussex
External References:
• D2832 North End Road, Yapton, West Sussex Drawings 02 Architectural, 13 BASE & PLANNING LAYOUT_Version 12_UPDATED TO VERSION 14 CELLS - Copy
• D2832 North End Road, Yapton, West Sussex Drawings 07 fabric/Working/AutoCAD/Design/D2831_1.dwg
• D2832 North End Road, Yapton, West Sussex Drawings 07 fabric/Working/AutoCAD/Design/D2831_1.dwg

Location Plan

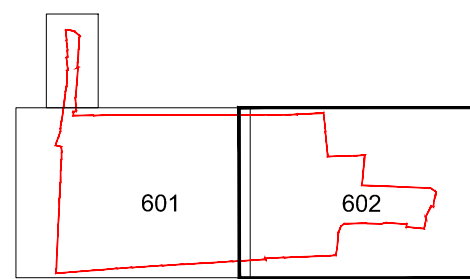

fabrik landscape architects
Lentons House | 15 Lentons Street | Alton | Hampshire | GU34 1HG
T: 01429 592290 | E: alton@fabrikuk.com | W: www.fabrikuk.com

Project: North End Road, Yapton, West Sussex Redrow Homes Limited

Drawing Title: Tree Setting Out Plan - Sheet 2 of 2

Issue of Issue: ISSUED FOR PLANNING APPROVAL

Drawn By: pm Checked By: sg Drawn Scale: 1:200 @ A1 Date of First Issue: Jan 1 20

Project Number: D2832 Client: FAB Zone: 00 Level: GL File Type: DR Role: L Number: 0602 Revision: PL02