



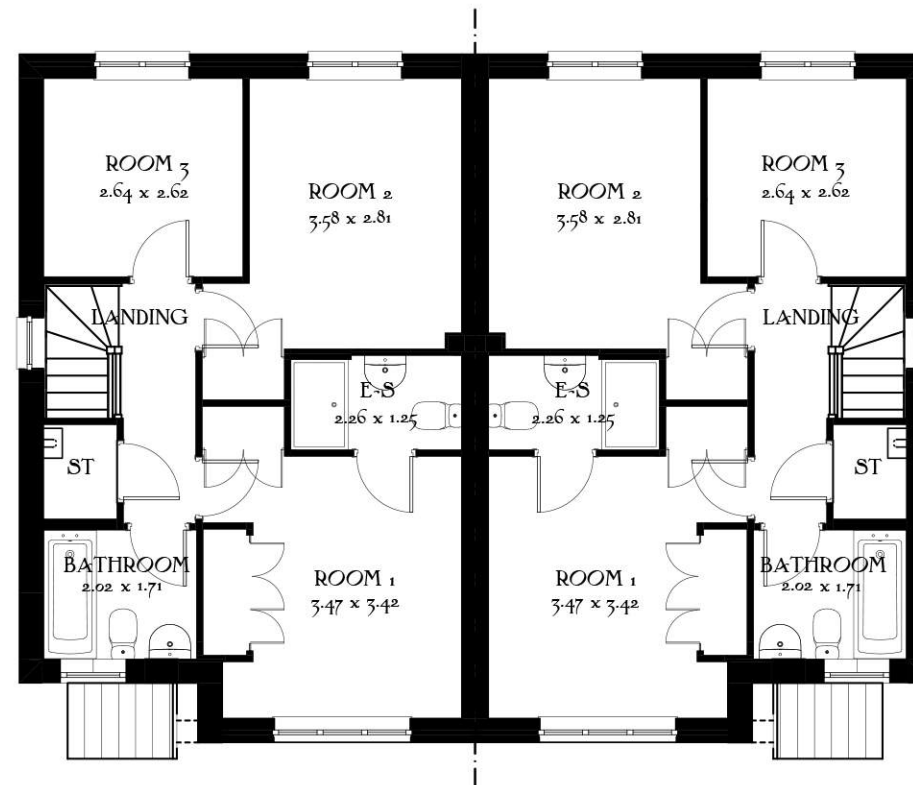

First Floor

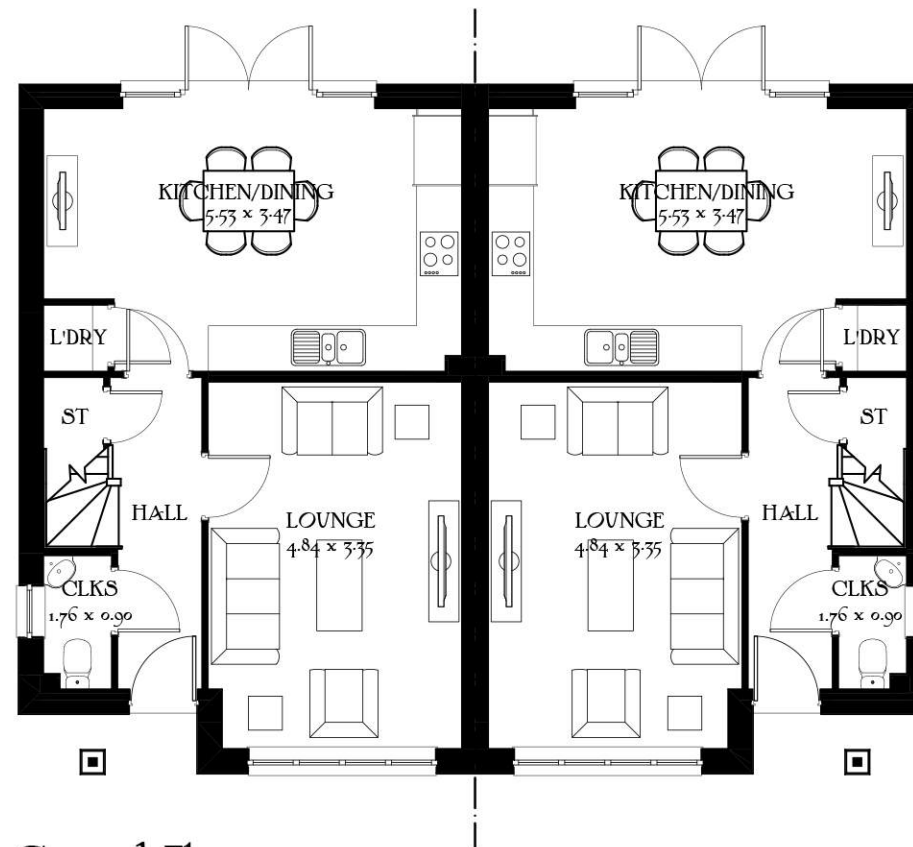

Ground Floor

Job No. Drg No. Rev.
A856 25 ~

Scale 1:100 @_A3
0m 1m 2m 3m 4m 5m

Letchworth
Special
Heritage Collection
F Series

984 ft² 91.39 m²

Date: May 2019
EF_LETC_SM.5
Rev: A