



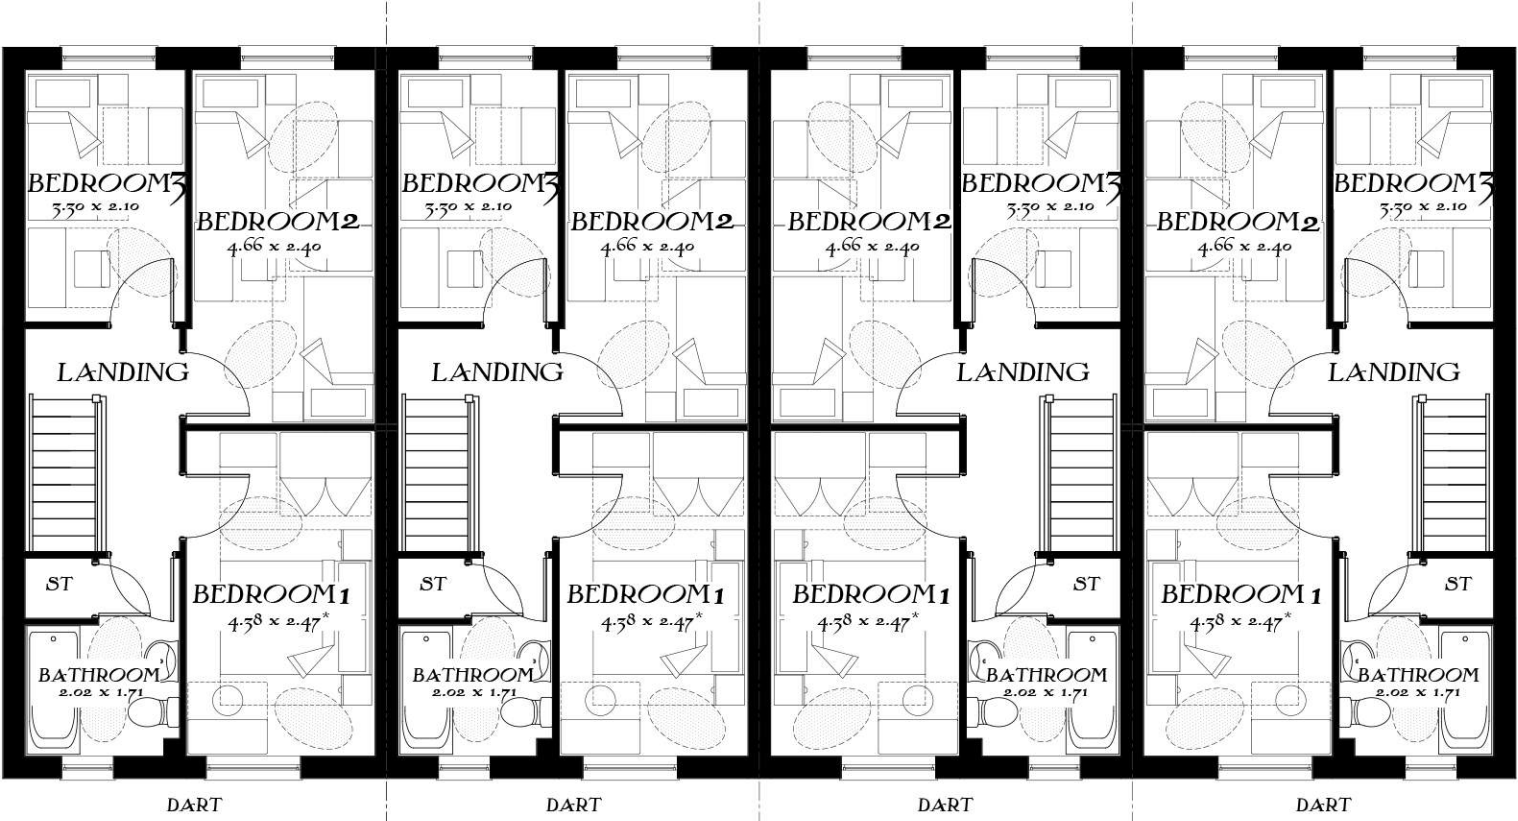

First Floor

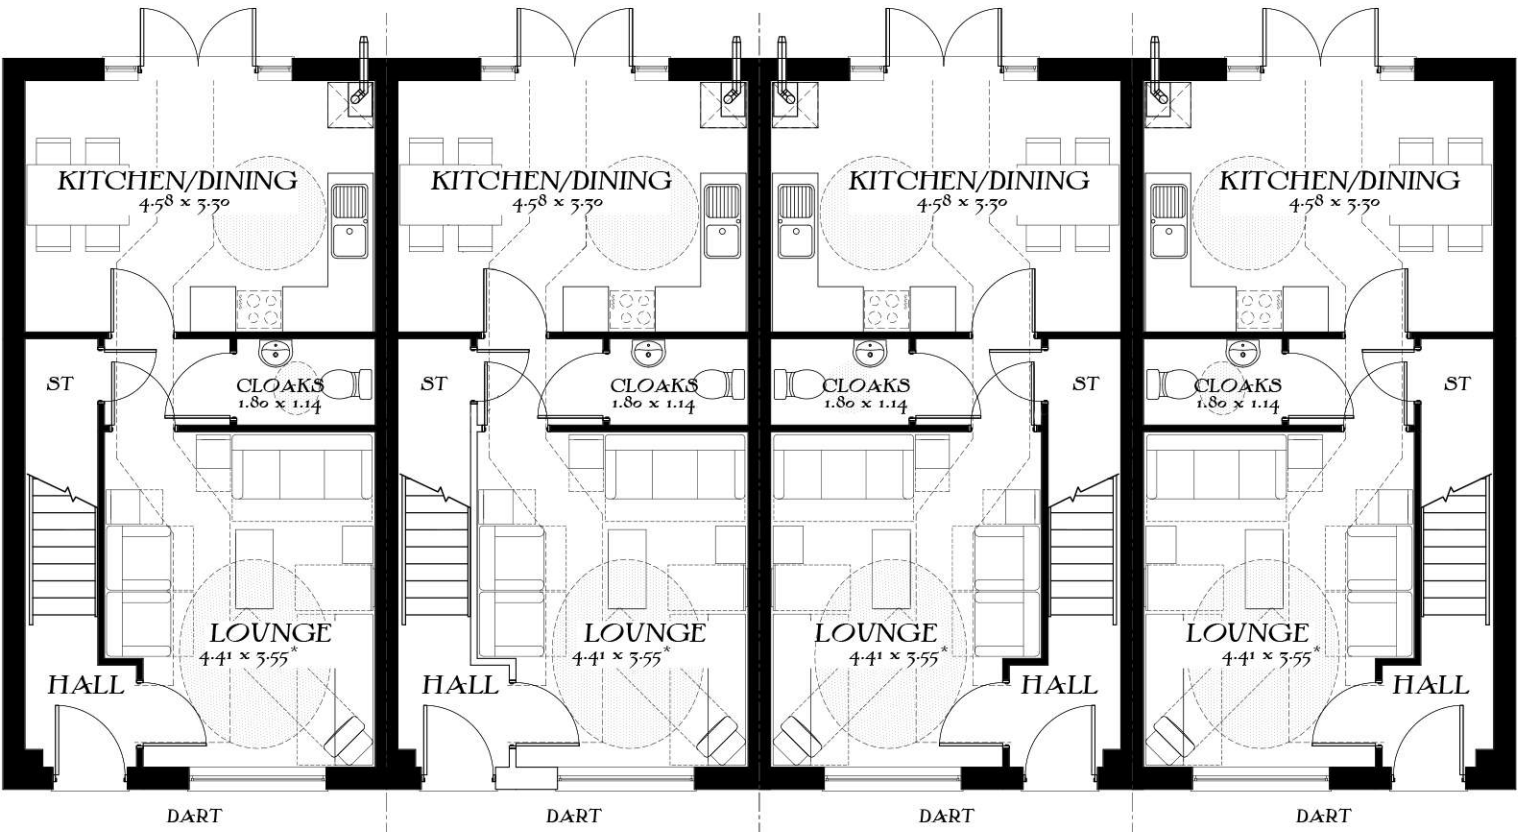

Ground Floor

The Dart
Heritage Collection
"2016 Edition"

EF Series
Dart
Structural finish: 905sqft 84.09m²
Internal finish: 890sqft 82.72m²

DATE:
REV:

EF_DD4_M.1
EF_DART_EM.1
EF_DART_MM.2
EF_DAR3_MM.1
Drawing Scale 1:100 @ A3
Bedroom dimensions taken into wardrobe recess
* Maximum Dimension



Job No. Drg No. Rev.
A856 40 ~

Scale 1:100
0 1 2 3 4 5 (m)